

FINAL SITE PLAN AND  
CONSTRUCTION PLANS  
FOR  
PARKWAY  
RESTAURANT

DRAWING INDEX

DEVELOPER

G Dynasty Investments, LLC  
4708 Capital Circle NW  
Tallahassee, FL 32303  
(850) 514-1000

CIVIL ENGINEER

Clifford Lamb & Associates  
201 Pinewood Drive  
Tallahassee, FL 32303  
lambc@cla-civil.com  
(850) 385-2800


SURVEYOR

Meridian Surveying & Mapping  
3201 Shamrock St S Ste 102,  
Tallahassee, FL 32309  
(850) 668-7641 LB # 7834  
Vertical Datum Used: NAVD 88 Datum

UTILITY PROVIDERS

Water - City of Tallahassee  
Sewer - City of Tallahassee  
Gas - City of Tallahassee  
Power - City of Tallahassee  
Solid Waste - City of Tallahassee

- G101 - COVER SHEET  
C101 - EXISTING CONDITIONS PLAN  
C102 - DEMOLITION PLAN  
C103 - SEDIMENT AND EROSION CONTROL PLAN  
C104 - SEDIMENT AND EROSION CONTROL NOTES AND DETAILS  
C201 - SITE PLAN  
C202 - SIGNAGE AND PAVEMENT MARKING PLAN  
C203 - CIRCULATION PLAN  
C204 - FDOT RIGHT-OF-WAY PLAN  
C301 - GRADING AND DRAINAGE PLAN  
C401 - UTILITY PLAN  
C501 - NOTES AND DETAILS  
C502 - NOTES AND DETAILS  
C503 - SUPPLEMENTAL SPECIFICATIONS  
L101 - LANDSCAPE PLANTING PLANS  
L102 - LANDSCAPE NOTES AND DETAILS

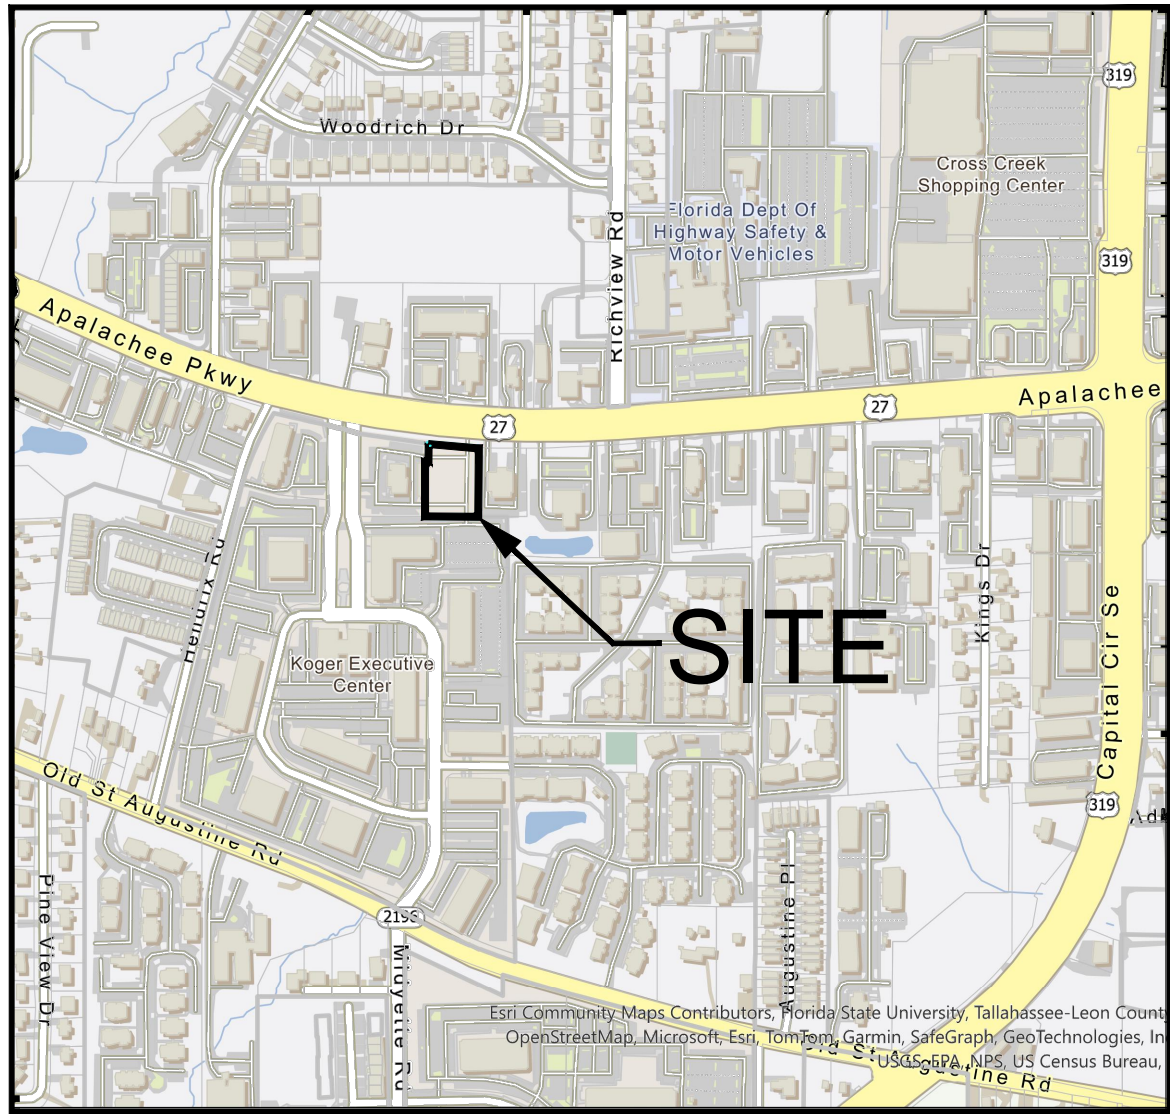


LOCATION MAP

SECTION 04, TOWNSHIP 1S, RANGE 1E, LEON COUNTY  
TAX I.D.# 31-04-40 B0012  
APALACHEE PARKWAY, TALLAHASSEE, FL 32301

CLIFFORD M LAMB Digitally signed by CLIFFORD M LAMB  
Date: 2026.10.26 15:38:25 -04'00'


This Document has been digitally signed and sealed by Clifford M. Lamb, P.E.,  
Florida License No. 46644.

Printed copies of this document are not considered signed and sealed, and the  
signature must be verified on any electronic copies.

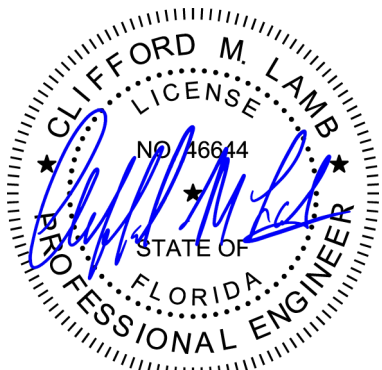

|              |            |                |               |            |       |
|--------------|------------|----------------|---------------|------------|-------|
| FILE NUMBER: | 25-1371    | EXTERNAL REFS: | 1393-PLAN.DWG | REVISIONS: | DATE: |
| WORK ORDER:  | 1393       |                | 1393-SRND.DWG |            |       |
| DATE:        | 10/14/2026 |                | 1393-ARCH.DWG |            |       |
| SCALE:       | SHOWN      |                | 1393-CULV.DWG |            |       |
| FILE NAME:   | 1341-G101  |                |               |            |       |
| DESIGNED BY: | CML        |                |               |            |       |
| DRAWN BY:    | MMD        |                |               |            |       |

CLIFFORD LAMB  
& ASSOCIATES  
201 PINEWOOD DRIVE TALLAHASSEE, FLORIDA 32303  
TELEPHONE (850) 385-2800  
CLIFFORD M. LAMB, P.E. FL. REG. NO. 46644  
CERTIFICATE OF AUTHORIZATION NO. 8876

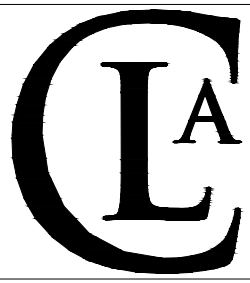

PARKWAY  
RESTAURANT  
G DYNASTY INVESTMENTS LLC

COVER SHEET

This item has been digitally  
signed and sealed by  
Clifford M. Lamb, P.E. on  
the date indicated herein  
Printed copies of this document  
are not considered signed and  
sealed and the signature must be  
verified on any electronic copies

SHEET NO.:

G101

FILE NAME: 25-1371/1393  
PLOT DATE: 10/26/26

CLIFFORD LAMB & ASSOCIATES PARKWAY RESTAURANT

The information contained in the existing conditions survey was prepared by a Registered Land Surveyor on behalf of the Owner, and was provided to the Engineer of Record for use in design. Certification hereof represents reliance on survey but does not warrant the accuracy of information provided by another licensed professional.

**SURVEY BY:**  
Meridian Surveying & Mapping  
3201 Shamrock St S Ste 102,  
Tallahassee, FL 32309  
(850) 668-7641 LB # 7834  
Vertical Datum Used: NAVD 88 Datum


FILE NUMBER: 25-1371  
WORK ORDER: 1393  
DATE: 10/14/2026  
SCALE: SHOWN  
FILE NAME: 1393-C101  
DESIGNED BY: CML  
DRAWN BY: MMD

EXTERNAL RERS: 1393-PLAN.DWG  
1393-SRND.DWG  
1393-ARCH.DWG  
1393-CULV.DWG

REVISIONS:

DATE:

**CLIFFORD LAMB & ASSOCIATES**  
201 PINWOOD DRIVE TALLAHASSEE, FLORIDA 32303  
CLIFFORD M. LAMB, P.E. TEL. REG. NO. 46644  
CERTIFICATE OF AUTHORIZATION NO. 8876

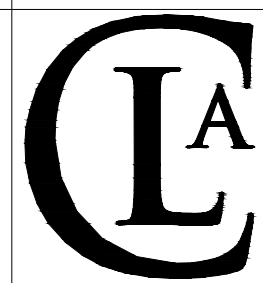

**PARKWAY RESTAURANT**  
G DYNASTY INVESTMENTS LLC


**EXISTING CONDITIONS PLAN**

This item has been digitally signed and sealed by Clifford M. Lamb, P.E. on the date indicated herein. Printed copies of this document are not considered signed and sealed and the signature must be verified on any electronic copies.

SHEET NO.:

**C101**

FILE NAME: 25-1371/1393  
PLOT DATE: 10/26/26

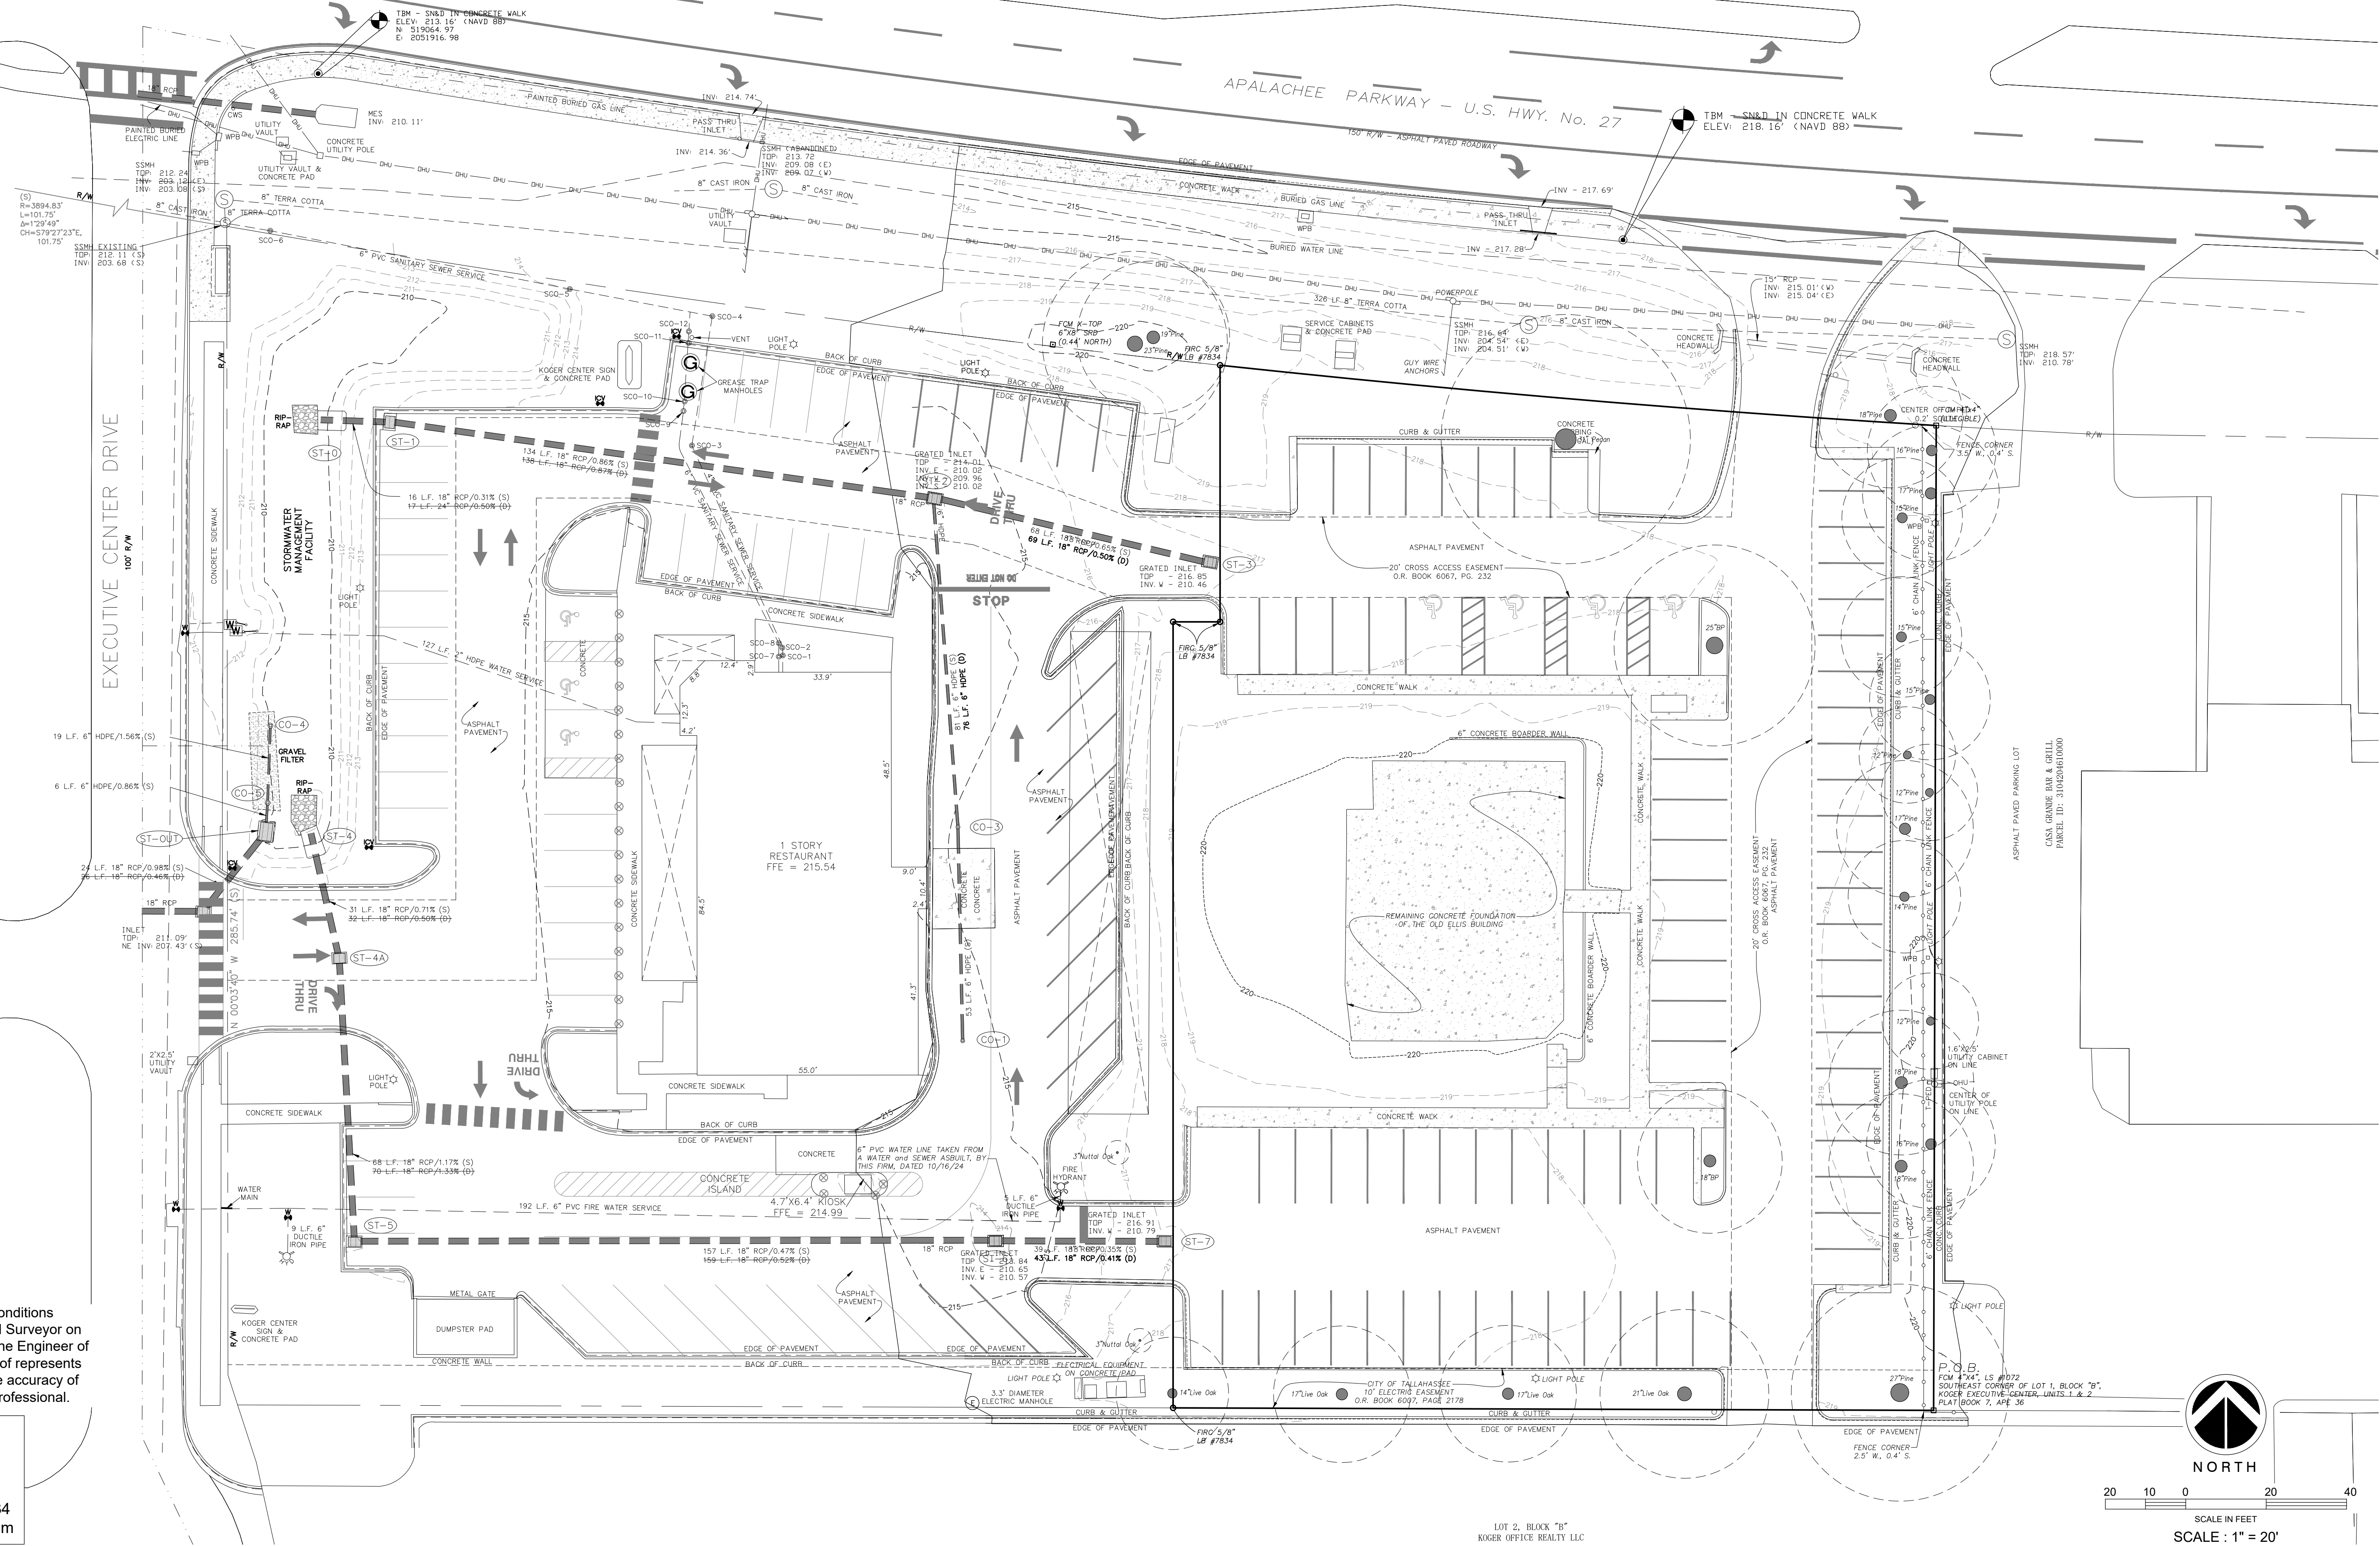

GENERAL SITE DEMOLITION NOTES:

1. CONTRACTOR SHALL PROVIDE A MAINTENANCE OF TRAFFIC PLAN AND SCHEDULE OF SIDEWALK CLOSURE TO THE CITY OF TALLAHASSEE FOR COORDINATION AS NECESSARY TO PROTECT THE PUBLIC AND MAINTAIN PEDESTRIAN AND VEHICLE ACCESS.
2. CONTRACTOR TO FIELD LOCATE AND VERIFY ALL EXISTING UTILITIES PRIOR TO CONSTRUCTION. CONTACT "CALL BEFORE YOU DIG" 1-800-432-4770. UPON DISCOVERY OF ANY UNKNOWN EXISTING UNDERGROUND UTILITY ON THIS SITE, CONTRACTOR SHALL COORDINATE WITH THE PROPER UTILITY COMPANY WHERE APPLICABLE AND NOTIFY THE ENGINEER AND THE PROJECT MANAGER.
3. CONTRACTOR SHALL REPAIR, AT THEIR EXPENSE, ANY EXISTING INFRASTRUCTURE OR ELEMENTS INTENDED TO REMAIN THAT ARE DAMAGED AS A RESULT OF DEMOLITION PROCESSES, INCLUDING IN PUBLIC R/W OR ADJACENT PROPERTIES.
4. REMOVE EXISTING CURB AND GUTTER ALONG THE LIMITS SHOWN ON THE PLAN. SAWCUT AT REMOVAL LIMITS TO PROVIDE CLEAN, STRAIGHT EDGES. REMOVE AND DISPOSE OF EXISTING CURB AND GUTTER MATERIAL AND PREPARE AREA FOR PROPOSED IMPROVEMENTS. RESTORE ADJACENT PAVEMENT AND SUBGRADE AS REQUIRED TO MATCH EXISTING CONDITIONS.
5. REMOVE EXISTING CONCRETE SIDEWALK ALONG THE LIMITS SHOWN ON THE PLAN. SAWCUT AT REMOVAL LIMITS TO PROVIDE NEAT, STRAIGHT EDGES PRIOR TO REMOVAL. REMOVE AND DISPOSE OF EXISTING SIDEWALK MATERIAL AND PREPARE SUBGRADE FOR PROPOSED IMPROVEMENTS. RESTORE ADJACENT AREAS TO MATCH EXISTING CONDITIONS.
6. SEE PAVEMENT DETAILS ON SHEET C501.

TREE MITIGATION NOTES:

- PRIOR TO COMMENCEMENT OF CONSTRUCTION, PERMITTEE SHALL RETAIN AN ARBORIST TO PREPARE AN ARBORICULTURAL MITIGATION PLAN FOR THE EXISTING TREES MARKED FOR MITIGATION, PROVIDING RECOMMENDATIONS FOR THEIR CARE DURING CONSTRUCTION. THE ARBORICULTURAL MITIGATION TECHNIQUES SHALL INCLUDE, BUT NOT NECESSARILY BE LIMITED TO, THE FOLLOWING:
1. SITE MONITORING. ALL TREES IDENTIFIED FOR MITIGATION SHALL BE MONITORED AND APPROVED THROUGHOUT THE CONSTRUCTION PERIOD BY A REGISTERED LANDSCAPE ARCHITECT OR CERTIFIED ARBORIST.
  2. WATERING. ALL TREES IDENTIFIED FOR MITIGATION SHALL BE WATERED BY MECHANICAL IRRIGATION AT A MINIMUM RATE EQUIVALENT TO ONE INCH OF RAINFALL PER WEEK, DEPENDENT UPON SOIL TYPE. WATERING SHALL COMMENCE AS FAR IN ADVANCE AS POSSIBLE, PRIOR TO DEVELOPMENT ACTIVITY, AND SHALL CONTINUE THROUGH THE COMPLETION OF THE PROJECT.
  3. ROOT PRUNING. ROOTS SHALL BE CUT WITH A MECHANICAL TRENCHING DEVICE TO A MINIMUM DEPTH OF 18 INCHES. ALL PRUNED/CUT ROOTS SHALL BE COVERED AS SOON AS POSSIBLE WITH TOPSOIL, MULCH, OR OTHER ORGANIC MEDIUM. THE CUTTING OF ALL MAJOR SUPPORT ROOTS OR ROOTS GREATER THAN SIX INCHES DIAMETER OR WITHIN TEN FEET OF THE TRUNK COLLAR, SHALL BE REVIEWED IN THE FIELD BY A CERTIFIED ARBORIST AND THIS INSPECTION SHALL DETERMINE IF A TREE DESIGNATED TO REMAIN, MAY HAVE TO BE REMOVED DUE TO THE SIZE OF THE CUT AND THE POSSIBILITY OF THE TREE BECOMING A FUTURE LIABILITY.
  4. FERTILIZATION. FERTILIZATION PRESCRIBED BY ARBORIST, IF INDICATED THROUGH SOIL ANALYSIS, SHALL OCCUR AS FAR IN ADVANCE OF ROOT PRUNING AS POSSIBLE.
  5. SOIL AERATION. WHERE SOIL COMPACTION HAS OCCURRED IN THE CRITICAL PROTECTION ZONE (CPZ) WITHIN THE ISLANDS, AN AERATION METHOD, APPROVED BY A CERTIFIED ARBORIST SHALL BE REQUIRED. THE SOIL AERATING METHOD USED SHALL BE APPLIED TO A DEPTH NO LESS THAN EIGHT TO TEN INCHES, BELOW GRADE AND SPACED NO GREATER THAN 24 INCHES, STAGGERED SPACING.
  6. PRUNING. PRUNING AND CROWN CLEARING, IF REQUIRED BY ARBORIST, SHALL BE PERFORMED BY A QUALIFIED PERSON OR ENTITY FAMILIAR WITH CURRENTLY ADOPTED ANSI A300 STANDARDS.


DOCUMENTATION DETAILING THE MITIGATION EFFORTS PREPARED BY THE CERTIFIED ARBORIST SHALL BE INCLUDED IN THE LANDSCAPING COMPLIANCE REPORT PREPARED IN ACCORDANCE WITH SECTION 5-64, BY THE PERMITTEE'S LANDSCAPE PROFESSIONAL SEVEN DAYS PRIOR TO REQUESTING A FINAL ENVIRONMENTAL INSPECTION. RECONCILIATION OF THE DEFERRED TREE REPLACEMENT REQUIREMENTS SHALL OCCUR AT TIME OF SUBMITTAL OF THE COMPLIANCE REPORT IN ACCORDANCE WITH SUBSECTION 5-83(J).

The information contained in the existing conditions survey was prepared by a Registered Land Surveyor on behalf of the Owner, and was provided to the Engineer of Record for use in design. Certification hereof represents reliance on survey but does not warrant the accuracy of information provided by another licensed professional.

**SURVEY BY:**  
Meridian Surveying & Mapping  
3201 Shamrock St S Ste 102,  
Tallahassee, FL 32309  
(850) 668-7641 LB # 7834  
Vertical Datum Used: NAVD 88 Datum

LEGEND:

-  LIMITS OF DEMOLITION
-  LIMITS OF ASPHALT RESTORATION
-  TREE TO BE REMOVED. SEE SHEET L102 FOR DEBITS TABLE.
-  TREE TO BE MITIGATED. SEE MITIGATION NOTES THIS SHEET.

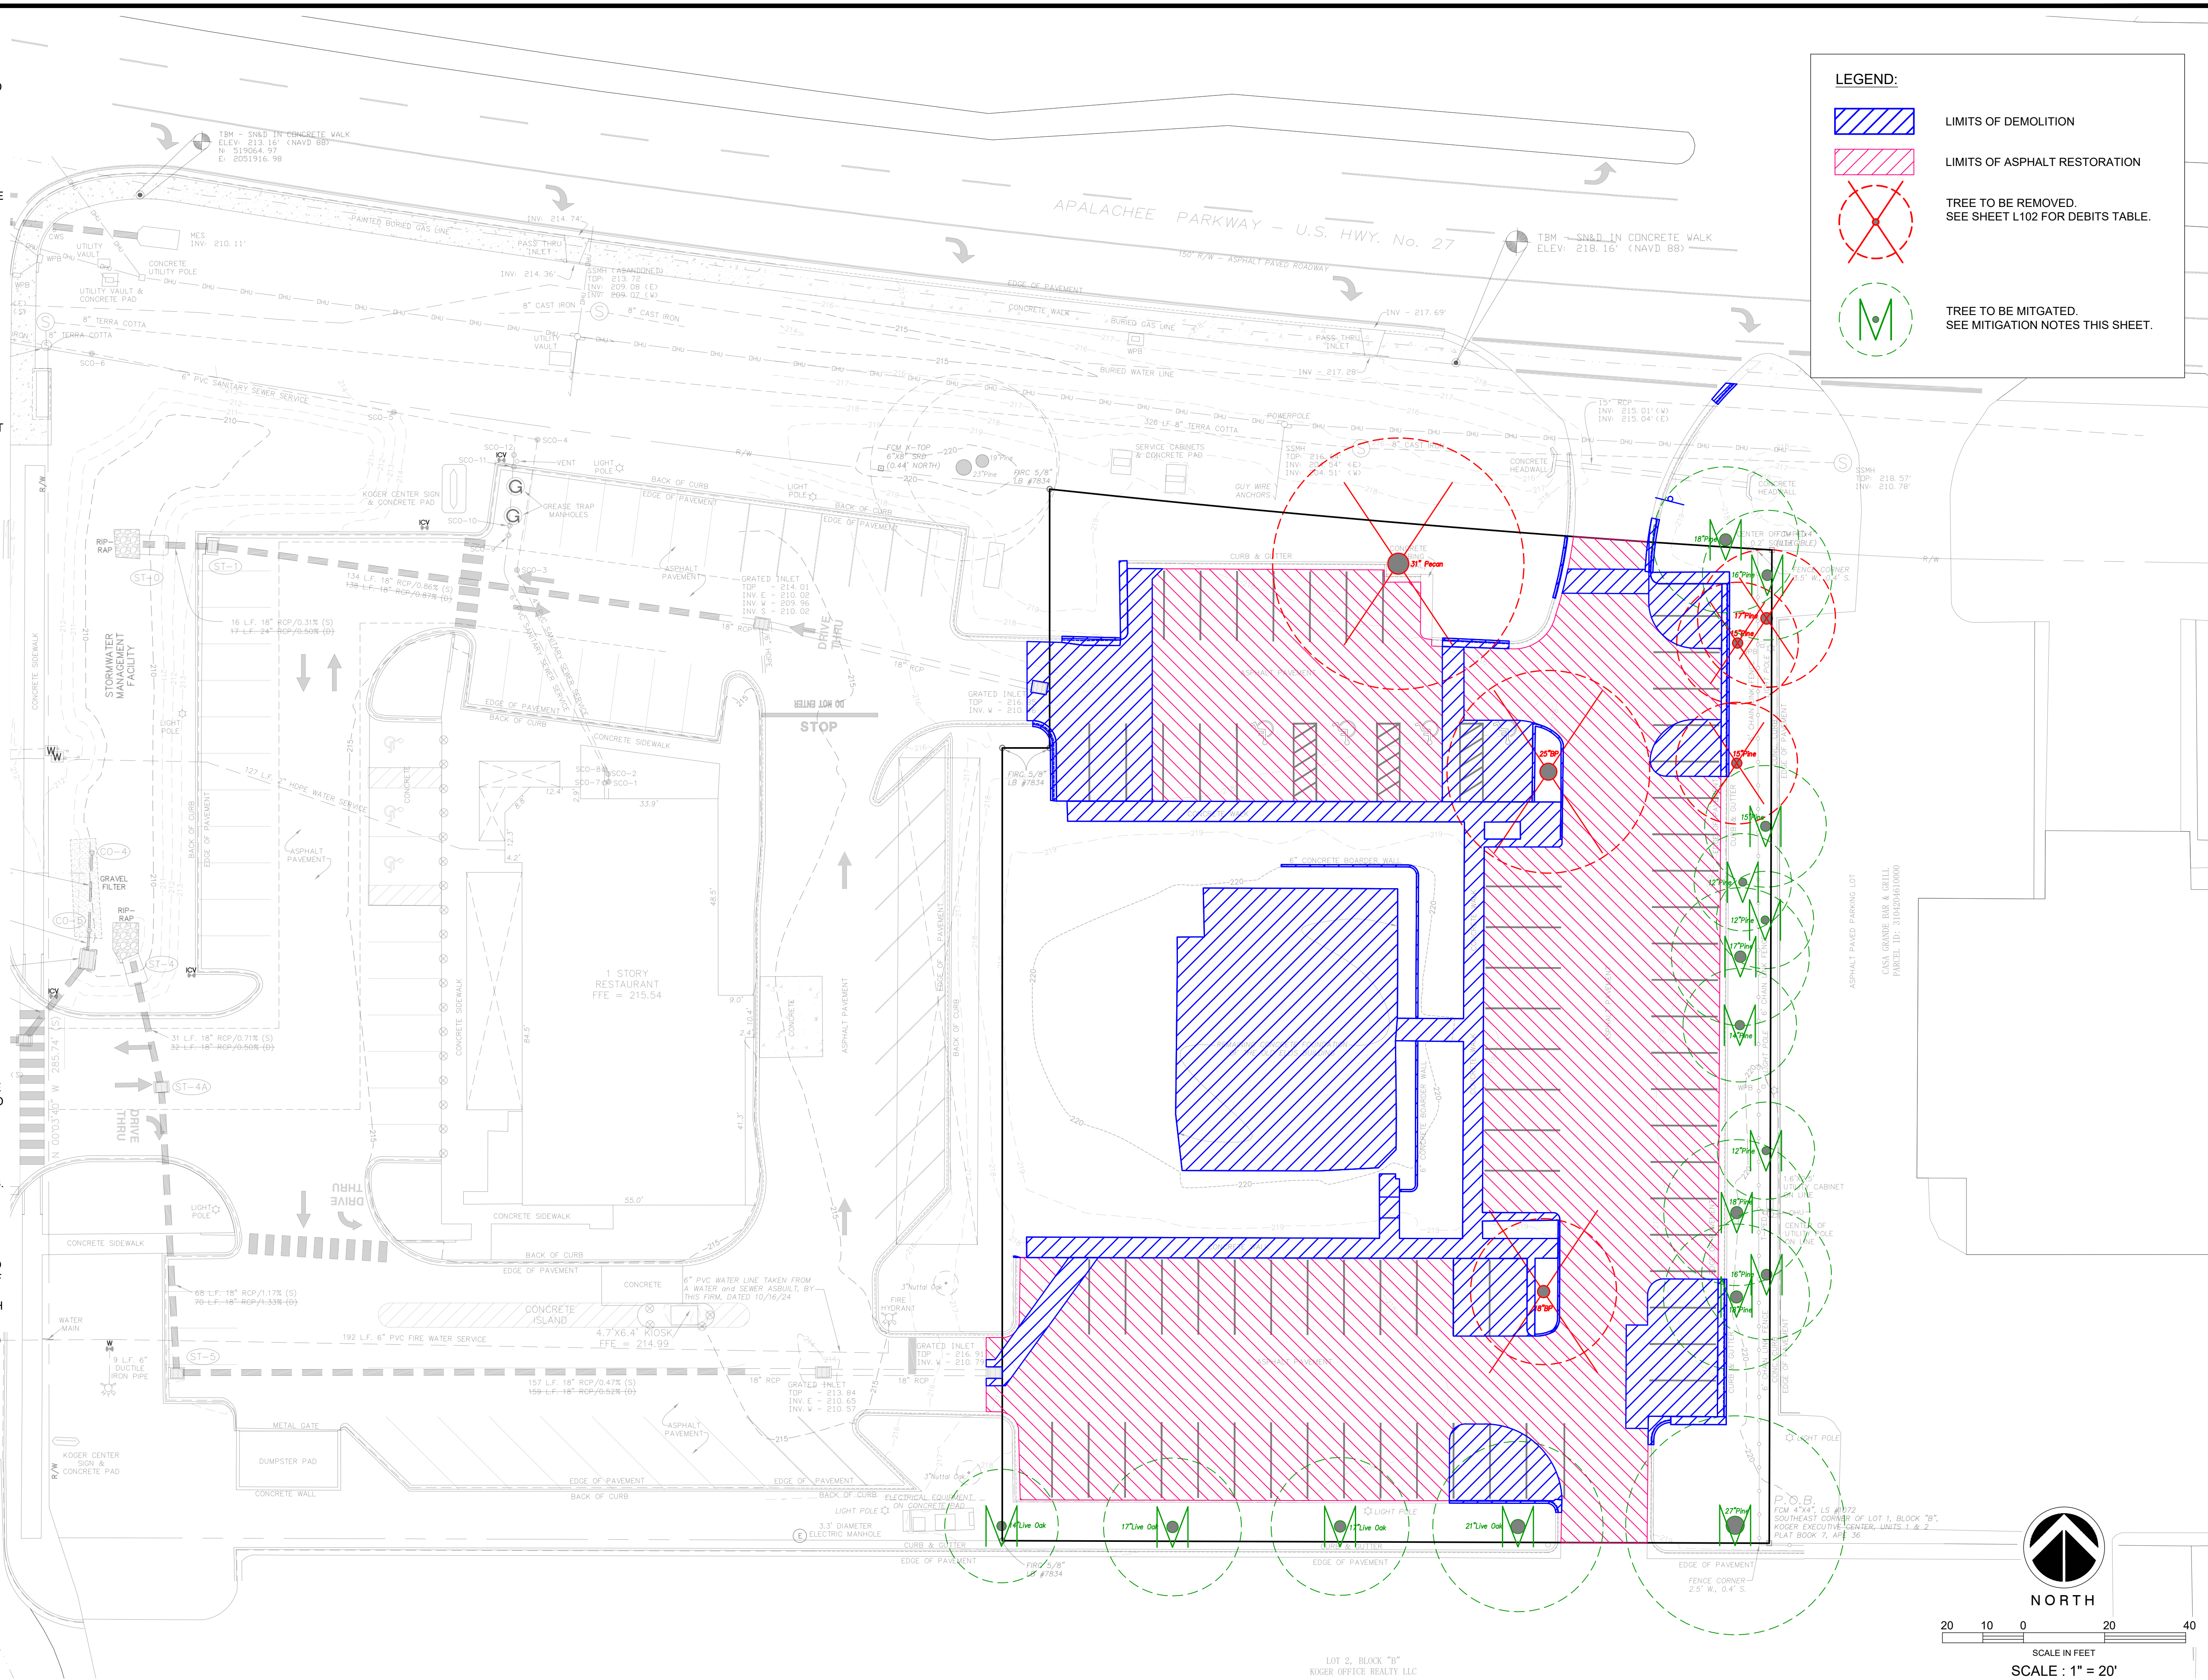


FILE NUMBER: 25-1371  
WORK ORDER: 1393  
DATE: 10/14/2026  
SCALE: SHOWN  
FILE NAME: 1393-C101  
DESIGNED BY: CML  
DRAWN BY: MMD

EXTERNAL REFS: 1393-PLAN.DWG  
1393-SRND.DWG  
1393-ARCH.DWG  
1393-CULV.DWG

REVISIONS:

DATE:

**CLIFFORD LAMB & ASSOCIATES**  
201 PINWOOD DRIVE TALLAHASSEE, FLORIDA 32303  
CLIFFORD M. LAMB, P.E. TEL. REG. NO. 46644  
CERTIFICATE OF AUTHORIZATION NO. 8876

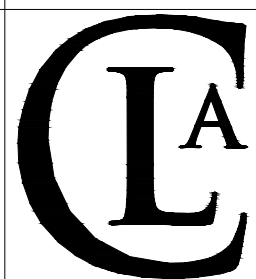

**PARKWAY RESTAURANT**  
G DYNASTY INVESTMENTS LLC

DEMOLITION PLAN

This item has been digitally signed and sealed by Clifford M. Lamb, P.E. on the date indicated herein. Printed copies of this document are not considered signed and sealed and the signature must be verified on any electronic copies.

SHEET NO.:

C102

FILE NAME: 25-1371/1393  
PLOT DATE: 10/26/26

EROSION CONTROL NOTES:

1. IT IS THE INTENT OF THIS PLAN THAT THE CONTRACTOR DEVELOP A SEDIMENT AND EROSION CONTROL PLAN TO UTILIZE BEST MANAGEMENT PRACTICES (BMP) TO LIMIT EXPOSURE TO EROSION, INCLUDING BUT NOT LIMITED TO THOSE BMP'S IDENTIFIED IN THE CONSTRUCTION DOCUMENTS, AND IN SO DOING PROVIDE EROSION CONTROL MEASURES ON THE PROJECT WHERE WORK IS ACCOMPLISHED IN CONJUNCTION WITH THE PROJECT, SO AS TO PREVENT POLLUTION OF WATER, DETRIMENTAL EFFECTS TO PUBLIC OR PRIVATE PROPERTY ADJACENT TO THE PROJECT, AND DAMAGE TO WORK ON THE PROJECT. CONSTRUCT AND MAINTAIN TEMPORARY EROSION CONTROL FEATURES OR, WHERE PRACTICAL, CONSTRUCT AND MAINTAIN PERMANENT EROSION CONTROL FEATURES AS MAY BE DIRECTED BY THE ENGINEER, PROJECT MANAGER, OR THE INSPECTORS.

2. APPROPRIATE SEDIMENT AND EROSION CONTROL MEASURES SHALL BE TAKEN DURING THE DEMOLITION PROCESS TO PREVENT CONTAMINATION OF ADJACENT PROPERTIES AND EXISTING STORMWATER SYSTEM. SEE SEDIMENT AND EROSION CONTROL NOTES AND FDOT SECTION 104.

3. ADDITIONAL SEDIMENT AND EROSION CONTROL MEASURES MAY BE REQUIRED, DURING ANY PHASE OF DEVELOPMENT, AT THE DISCRETION OF THE INSPECTOR AND OR OWNER/ ENGINEER. IF THE MEASURES DEPLOYED ARE NOT SUFFICIENT.

4. POTENTIAL STAGING AREAS SHALL BE SURROUNDED WITH HAY BALE BARRIERS OR HEAVY DUTY SILT FENCE. FURNISH, INSTALL, MAINTAIN AND REMOVE SILT FENCES IN ACCORDANCE WITH MANUFACTURERS DIRECTIONS, SPECIFICATIONS, DETAIL IN PLANS, DESIGN STANDARDS AND THE E & SC MANUAL.

5. PLEASE SEE NPDES GUIDELINES FOR MINIMUM REQUIREMENTS AND ADDITIONAL SEDIMENT AND EROSION CONTROL NOTES.


6. ALL DISTURBED AREAS TO BE LEFT IDLE LONGER THAN 14 CALENDAR DAYS MUST BE STABILIZED WITH QUICK GROW GRASS SEED AND MULCH.

7. UPON COMPLETION OF ALL ONGOING CONSTRUCTION ACTIVITIES, ALL DISTURBED AREAS SHALL BE SODDED.

8. ALL AREAS TO BE SODDED SHALL FIRST BE GRADED TO DRAIN AND HAVE A PREPARED FINISH SOIL LAYER.

NOTE:

SEDIMENTATION CONTROLS SHOWN HERON ARE NON-STATIC. AS THE CONSTRUCTION PROGRESSES THE BEST MANAGEMENT PRACTICES SHOULD BE ADAPTED TO SERVE THE APPLICABLE STAGE.

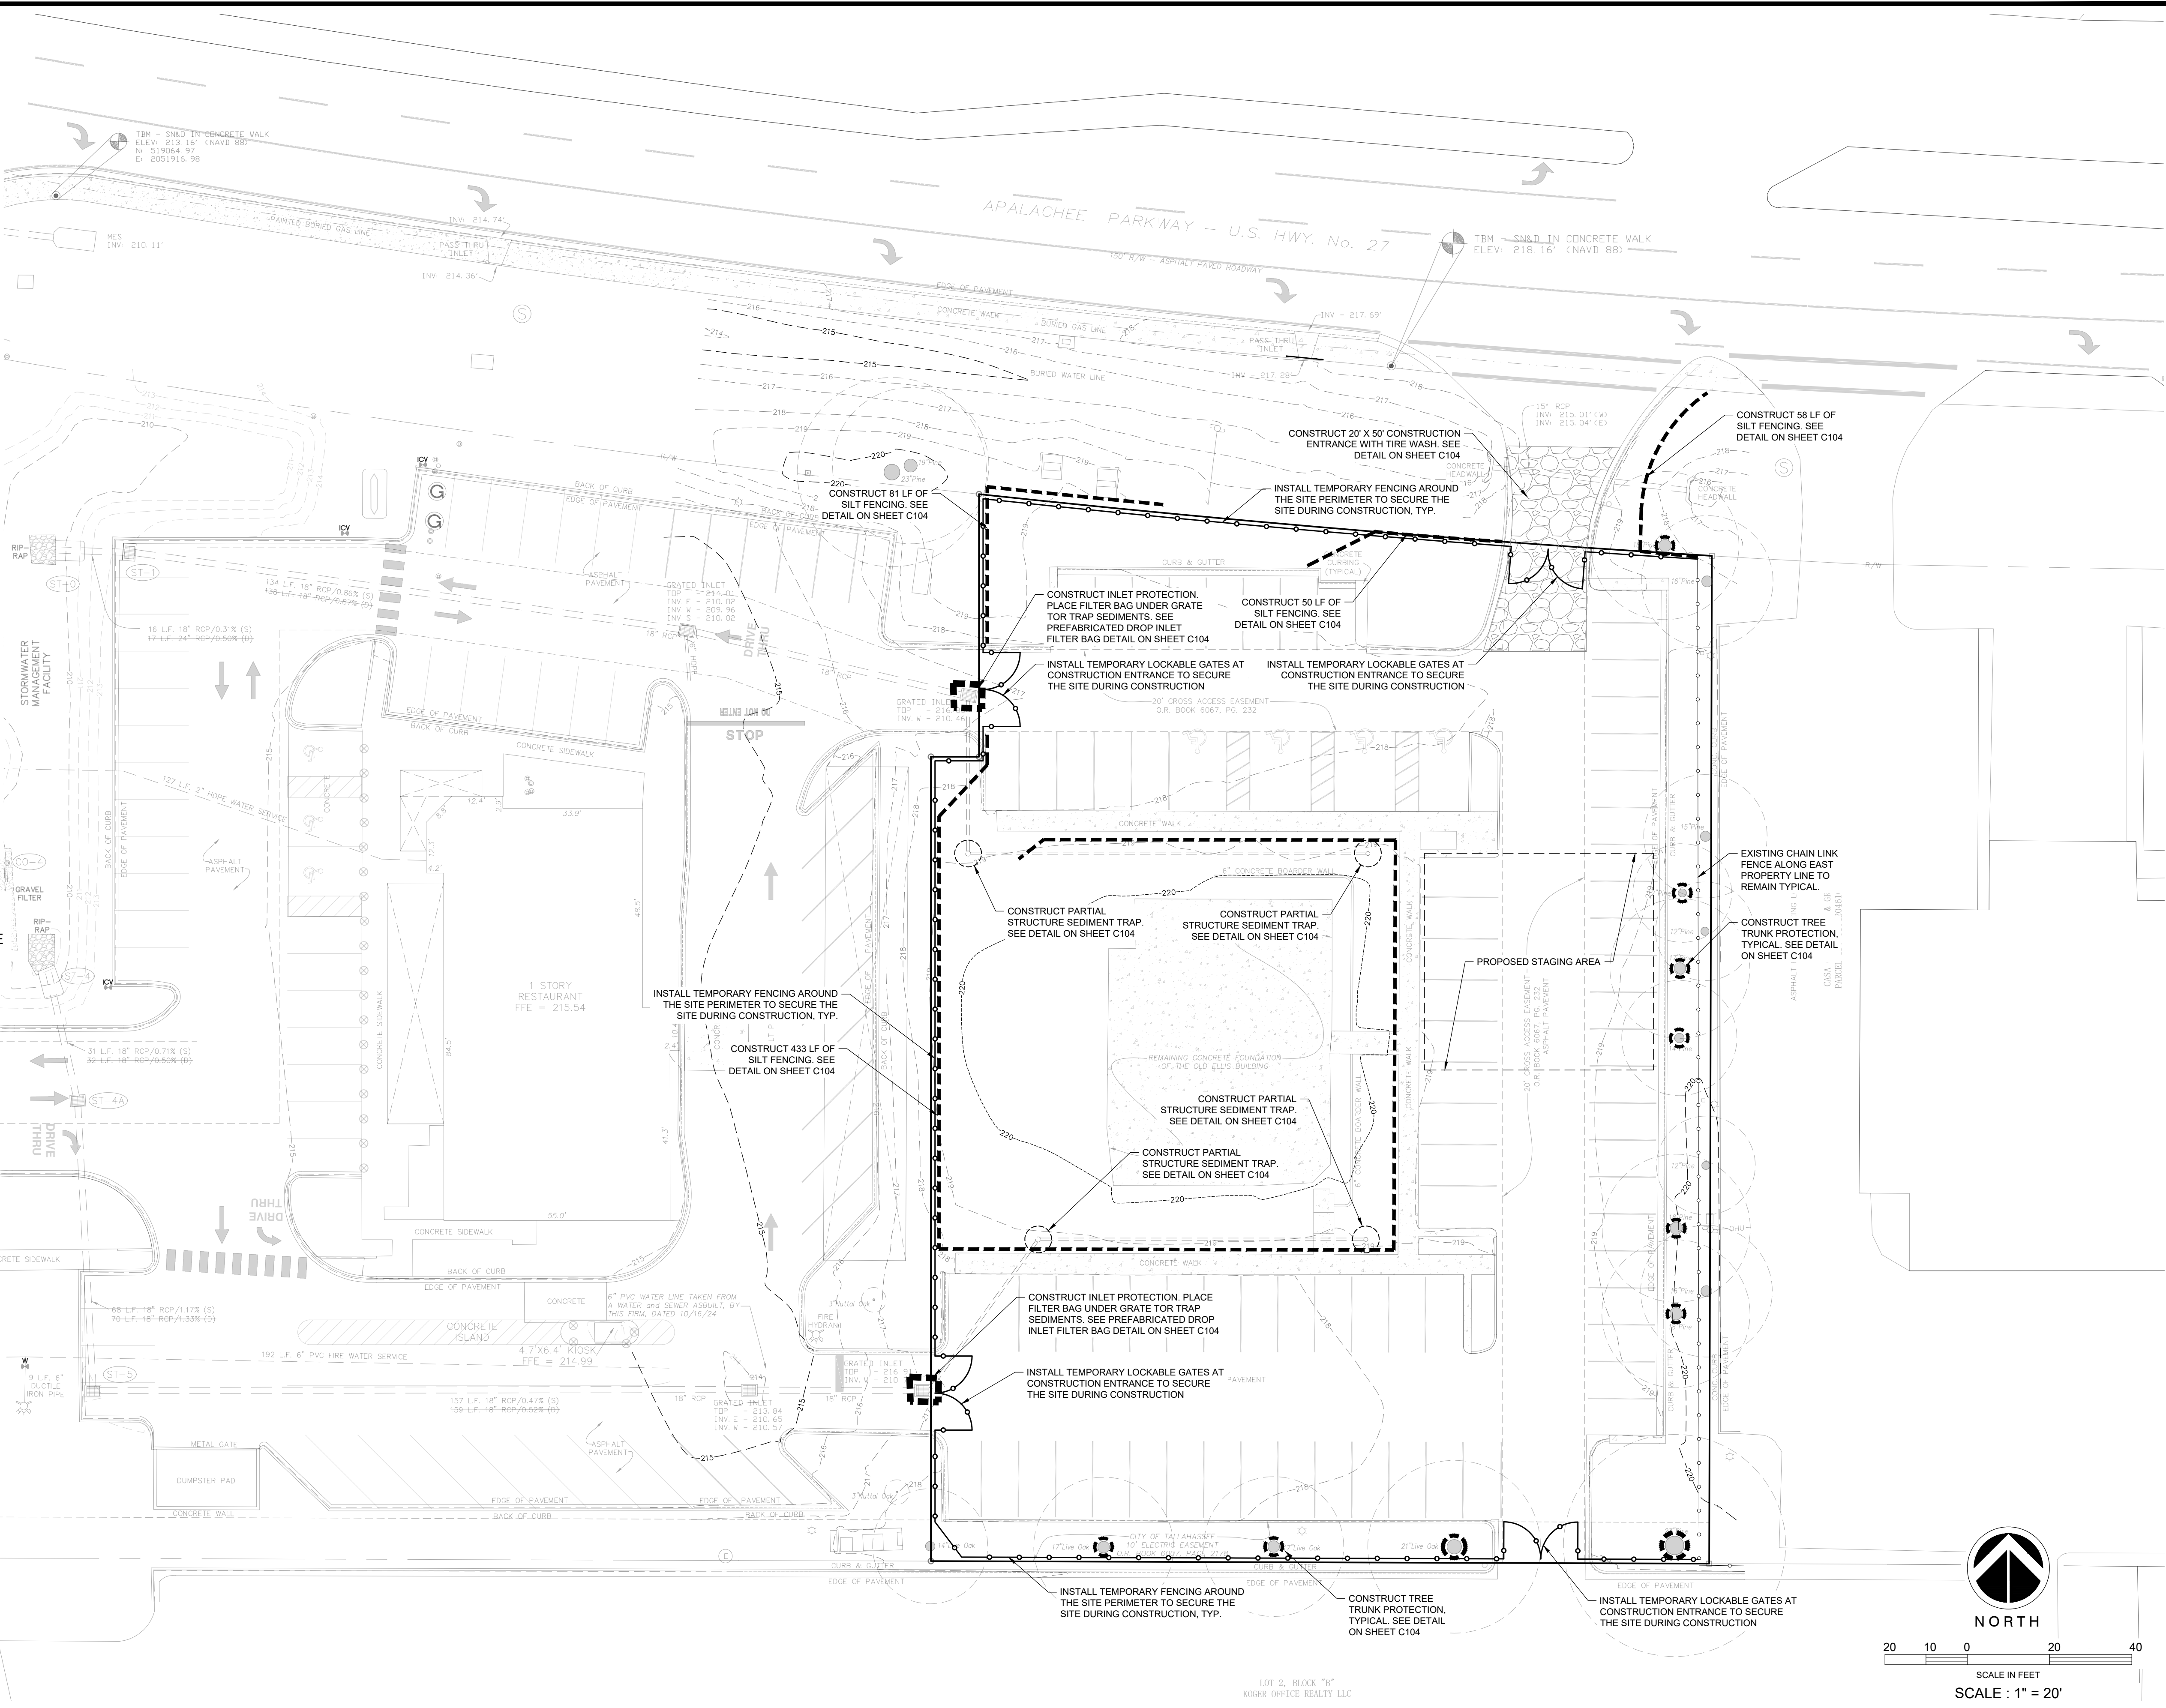


FILE NUMBER: 25-1371  
WORK ORDER: 1393  
DATE: 10/14/2026  
SCALE: SHOWN  
FILE NAME: 1393-C103  
DESIGNED BY: CML  
DRAWN BY: MMD

EXTERNAL RERS: 1393-PLAN.DWG  
1393-SRND.DWG  
1393-ARCH.DWG  
1393-CULV.DWG

REVISIONS:

DATE:

CLIFFORD LAMB  
& ASSOCIATES  
201 PINWOOD DRIVE TALLAHASSEE, FLORIDA 32303  
TELEPHONE (850) 385-2800  
CLIFFORD M. LAMB, P.E. FL. REG. NO. 46644  
CERTIFICATE OF AUTHORIZATION NO. 8876

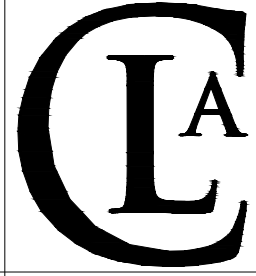

PARKWAY  
RESTAURANT  
G DYNASTY INVESTMENTS LLC

SEDIMENT AND EROSION  
CONTROL PLAN

This item has been digitally  
signed and sealed by  
Clifford M. Lamb, P.E. on  
the date indicated herein  
Printed copies of this document  
are not considered signed and  
sealed and the signature must be  
verified on any electronic copies

SHEET NO.:

C103

FILE NAME: 25-1371/1393  
PLOT DATE: 10/26/26

GENERIC STORMWATER POLLUTION PREVENTION PLAN

SITE DESCRIPTION:

PROJECT NAME: PARKWAY RESTAURANT  
ADDRESS: APALACHEE PARKWAY, TALLAHASSEE, FL 32301  
LATITUDE: 30°25'35.22"N LONGITUDE: 84°14'4.03"W

PROJECT DESCRIPTION:

DEVELOPER: GDYNASTY INVESTMENTS LLC.  
PROJECT AREA: 1.08 AC. (TOTAL SITE) DISTURBED AREA: 0.95 AC  
POST DEVELOPMENT SITE RUNOFF COEFFICIENT: 0.76  
PREDOMINANT SOIL TYPES: ORANGEBURG FINE SANDY LOAM, ORANGEBURG URBAN LAND COMPLEX  
NAME OF RECEIVING WATERS: HANSEN WATERSHED, LAKE LAFAYETTE DRAINAGE BASIN

CONTROLS:

SEDIMENT AND EROSION CONTROLS:

FILTER FENCE - FILTER FENCES SHALL BE PLACED AT A MINIMUM AS SHOWN ON THE PLANS. THE FILTER FENCE SHALL BE INSTALLED USING 2"x2" HARDWOOD STAKES AS SHOWN IN THE SEDIMENTATION DETAIL ON THE PLANS UNLESS SHOWN OTHERWISE.

STAKED HAY BALES - STAKED HAY BALES SHALL BE CONSTRUCTED IN ACCORDANCE WITH THE DETAILS ON THE PLANS. HAY BALES TO BE REPLACED AS NEEDED. NO HAY BALES ARE TO BE USED IN R/W, OR IN CONVEYANCES WHICH WOULD IMPEDE FUNCTION AND CAUSE BYPASS OF SWALES OR INLETS.

INLET PROTECTION - STAKED AND BRACED FILTER FENCES, STRAW WADDLES, GRAVEL SOCKS, SEDIMENT TRAPS, INLET INSERTS OR SIMILAR SEDIMENT CONTROL METHODS MAY BE USED TO PROTECT INLETS. METHODS SELECTED ARE TO TRAP HEAVY SEDIMENTATION - WITHOUT ALTERING FLOW CAPACITY. INLET PROTECTION METHODS SHALL EVOLVE TO ADAPT TO THE CHANGING CONDITIONS IN REAL TIME AS CONSTRUCTION PROGRESSES.

TEMPORARY STABILIZATION - ANY DISTURBED AREA OF THE SITE WHERE CONSTRUCTION ACTIVITY CEASES FOR MORE THAN 10 DAYS WILL BE STABILIZED WITH TEMPORARY QUICK GROW SEED AND MULCH NO LATER THAN 10 DAYS FROM THE LAST CONSTRUCTION ACTIVITY IN THAT AREA.

PERMANENT STABILIZATION - ANY DISTURBED PORTION OF THE SITE WHERE CONSTRUCTION ACTIVITY PERMANENTLY CEASES SHALL BE STABILIZED WITH SOD NO LATER THAN (7) CALENDAR DAYS AFTER THE LAST CONSTRUCTION ACTIVITY TAKES PLACE.

STORMWATER MANAGEMENT CONTROLS:

STORMWATER CONVEYANCE FOR THE PROJECT WILL BE PROVIDED VIA SWALES, DIVERSION BERMS, STORM PIPES AND STRUCTURES DISCHARGING TO SEDIMENT TRAPS, THEN CONNECTING TO EXISTING STORMWATER SYSTEM.

OTHER CONTROLS:

SANITARY WASTE - ALL SANITARY WASTE DURING CONSTRUCTION WILL BE COLLECTED FROM THE PORTABLE UNITS BY A SANITARY WASTE MANAGEMENT CONTRACTOR. ONCE THE DEVELOPMENT IS COMPLETE, THE DEVELOPMENT WILL BE SERVED BY EXISTING SEWER SYSTEMS.

OFFSITE VEHICLE TRACKING - A GRAVEL CONSTRUCTION ENTRANCE AND VEHICLE WASH DOWN SHALL BE PROVIDED AS REQUIRED TO REDUCE VEHICLE TRACKING OF SEDIMENTS OFF-SITE.

PETROLEUM PRODUCTS - CONTRACTOR SHALL TAKE APPROPRIATE CARE IN THE FUELING OR SERVICING OPERATIONS SO AS TO AVOID SPILLS, LEAKS, OR OTHERWISE DISCHARGE OF PETROLEUM OR OTHER POLLUTANTS TO THE SURFACE WATERS ON THE SITE.

NON-STORM WATER POLLUTION CONTROLS - NON-STORM WATER RUNOFF FROM TESTING, FLUSHING, TIRE WASHING, OR SIMILAR CONSTRUCTION RELATED ACTIVITIES SHALL BE CONTROLLED AND DIRECTED TO THE STORM WATER MANAGEMENT SYSTEM, OR ALTERNATIVELY CONTROLLED BY MEANS OF SUMPS OR GRAVEL BEDS, AS MAY BE REQUIRED.

INSPECTION & MAINTENANCE PLAN:

- ALL CONTROLS WILL BE INSPECTED BY CONTRACTOR AT LEAST ONCE EACH WEEK AND WITHIN 24 HOURS FOLLOWING ANY RAINFALL EVENT OF 0.25" OR GREATER. NEEDED REPAIRS SHALL BE DOCUMENTED IN OBSERVATION REPORTS.
- ANY REPAIRS NECESSARY TO COMPLY WITH WATER QUALITY DISCHARGE STANDARDS SHALL BE INITIATED PROMPTLY FOLLOWING DISCOVERY, BARRING PRESENCE OF HAZARDOUS CONDITIONS WHICH MAY CAUSE THREAT TO THE LIFE-SAFETY OF WORKERS.
- SILT FENCES WILL BE INSPECTED PERIODICALLY TO INSURE THAT THE FABRIC REMAINS INTACT AND ATTACHED SECURELY TO THE POSTS.
- BUILT-UP SEDIMENT WILL BE REMOVED FROM SUMPS, FILTER FENCE AND HAY BALES REPLACED AS NEEDED TO MAINTAIN QUALITY CONTROL.
- SEEDED AND SODDED AREAS SHALL BE INSPECTED FOR BARE SPOTS AND WASH OUT AREAS AND MAINTAINED UNTIL THEY REACH A MATURE GROWTH PATTERN OR AS DESIGNATED IN LANDSCAPE SPECIFICATIONS.
- THE CONTRACTOR SHALL APPOINT PERSONNEL TO BE RESPONSIBLE FOR INSPECTION AND MAINTENANCE AS SET FORTH IN THIS PLAN. THEY WILL BE RESPONSIBLE FOR COMPLETING FIELD REPORTS AFTER EACH INSPECTION.
- CONTRACTOR MUST KEEP ON-SITE A COPY OF THE STORM WATER CONSTRUCTION PERMITS, THE SWPPP, RECORDS OF WEEKLY OBSERVATION AND REPAIR REPORTS, AND A GENERAL LOG OF CONSTRUCTION CONDITIONS. THESE WEEKLY REPORTS SHALL BE PROVIDED IN DIGITAL FORMAT THE COT ENVIRONMENTAL INSPECTOR, AND TO ANY AGENCY HAVING JURISDICTION OVER THE SUBJECT MATTER WHO MAY REQUEST THE SAME.
- ADDITIONAL SEDIMENT AND EROSION CONTROL MEASURES MAY BE REQUIRED, DURING ANY PHASE OF DEVELOPMENT, AT THE DIRECTION OF THE ENVIRONMENTAL INSPECTOR, SEDIMENT CONTROL OFFICER, AND/OR THE ENGINEER OF RECORD.
- BEST MANAGEMENT PRACTICE MUST EVOLVE TO BEST ACCOMMODATE ALL STAGES OF CONSTRUCTION IN REAL TIME.
- UPON COMPLETION AND FINAL STABILIZATION OF THE SITE ALL SUMPS, FILTER FENCE, ETC. ARE TO BE REMOVED AND THE SITE CLEANED UP FOR FINAL INSPECTION.

GENERAL NOTES:

- THE CRITERIA PROVIDED HEREIN IS FOR OWNER'S/CONTRACTOR'S GENERAL GUIDANCE. THE CONTRACTOR SHALL DESIGNATE A STORMWATER CONTROL OFFICER WHO SHALL HAVE DEMONSTRATIVE EROSION AND SEDIMENT CONTROL EXPERIENCE AND SKILL NECESSARY FOR THE DEVELOPMENT OF EFFECTIVE AND PRACTICAL EROSION CONTROL MEASURES, AND WITH TRAINING THROUGH THE FLORIDA SEDIMENT AND EROSION CONTROL PROGRAM. STORMWATER CONTROL OFFICER SHALL BE RESPONSIBLE FOR PREPARING AND IMPLEMENTING A DETAILED SEDIMENTATION AND EROSION CONTROL PLAN MEETING ALL SWPPP REQUIREMENTS, AND CONSISTENT WITH THE RECOMMENDATIONS AND GUIDANCE CONTAINED IN THE STATE OF FLORIDA SEDIMENTATION AND EROSION CONTROL - DESIGNER AND REVIEWER MANUAL.
- CONTRACTOR'S SEDIMENTATION AND EROSION CONTROL OFFICER SHALL PREPARE A MULTI-PHASED STORMWATER POLLUTION PREVENTION PLAN (SWPPP) ADDRESSING PRE-GRADING, GRADING AND POST-GRADING STAGES IN COORDINATION WITH THE CONSTRUCTION SEQUENCE AND CONSISTENT WITH THE MEANS AND METHODS TO BE EMPLOYED BY THE CONTRACTOR TO PREVENT DISCHARGE OF WATER FROM THE PROJECT SITE WITH GREATER THAN 29 NTU's ABOVE BACKGROUND LEVELS.
- CONTRACTOR'S SEDIMENTATION AND EROSION CONTROL OFFICER SHALL FILE THE NOTIFICATION TO USE THE CONSTRUCTION GENERAL PERMIT (CGP) 48 HOURS PRIOR TO ANY CONSTRUCTION ACTIVITIES. PROOF OF FILING SHALL BE PROVIDED TO THE INSPECTOR AND OWNER/OWNER'S REPRESENTATIVE PRIOR TO THE COMMENCEMENT OF CONSTRUCTION.
- CONTRACTOR SHALL BE FAMILIAR WITH THE CONSTRUCTION GENERAL PERMIT (CGP). CONTRACTOR SHALL BE RESPONSIBLE FOR RETAINING RECORDS RELATING TO INSPECTIONS, REPAIRS AND OBLIGATIONS OF THE NPDES COVERAGE.
- CONTRACTOR SHALL PROVIDE COPIES OF THE SWPPP TO ANY SUBCONTRACTOR WHO SHALL BE RESPONSIBLE FOR ANY PORTION OF THE WORK COVERED BY THE NPDES PERMIT. CONTRACTOR SHALL ENSURE THAT SUBCONTRACTORS COMPLY WITH THE REQUIREMENTS OF THE SWPPP BY REVIEW CHECKLIST.
- CONTRACTOR SHALL PROVIDE ONSITE RAIN GAUGE, MONITOR EFFECTIVENESS OF SEDIMENTATION CONTROLS, MODIFY AS CONDITIONS REQUIRE AND MAINTAIN RECORDS OF EVENTS AND REPAIRS AS REQUIRED BY THE NPDES THROUGHOUT ALL PHASES OF CONSTRUCTION, UNTIL THE NOTICE OF TERMINATION IS FILED. AFTER NOTICE OF TERMINATION HAS BEEN FILED, ANY FURTHER CONSTRUCTION ACTIVITIES SHALL REQUIRE A NEW PERMIT.

STORMWATER MANAGEMENT / SEDIMENT & EROSION CONTROL OFFICER:

NOTE:  
SEDIMENT AND EROSION CONTROL OFFICER SHALL BE AVAILABLE BY TELEPHONE OR ON SITE AT ALL TIMES DURING ANY CONSTRUCTION ACTIVITIES. SAID PERSON SHALL HAVE AUTHORITY AND CONTROL OVER DAY TO DAY OPERATIONS SO AS TO IMPLEMENT THE SWPPP. SEDIMENT AND EROSION CONTROL OFFICER SHALL PRESENT THE DETAILED SWPPP AT THE PRECONSTRUCTION CONFERENCE. EVIDENCE OF STORMWATER TRAINING PROGRAM CERTIFICATION SHALL BE PROVIDED UPON REQUEST.




INSTALLATION GUIDE:

- REMOVE THE GRATE OVER THE CATCH BASIN AND INSERT THE FILTER DEVICE, THEN REPLACE THE GRATE TO HOLD THE DEVICE IN POSITION.
- WHEN SEDIMENTS HAVE ACCUMULATED TO WITHIN 1 FOOT (30 CM) OF THE GRATE, THE FILTER INSERT MUST BE REMOVED BY A FRONT-END LOADER OR FORKLIFT. THE FILTER MAY BE DISCARDED AND REPLACED, OR IT MAY BE EMPTIED, CLEANED, AND REUSED.

02/ Prefabricated Drop Inlet Internal Filter Bag

Not To Scale

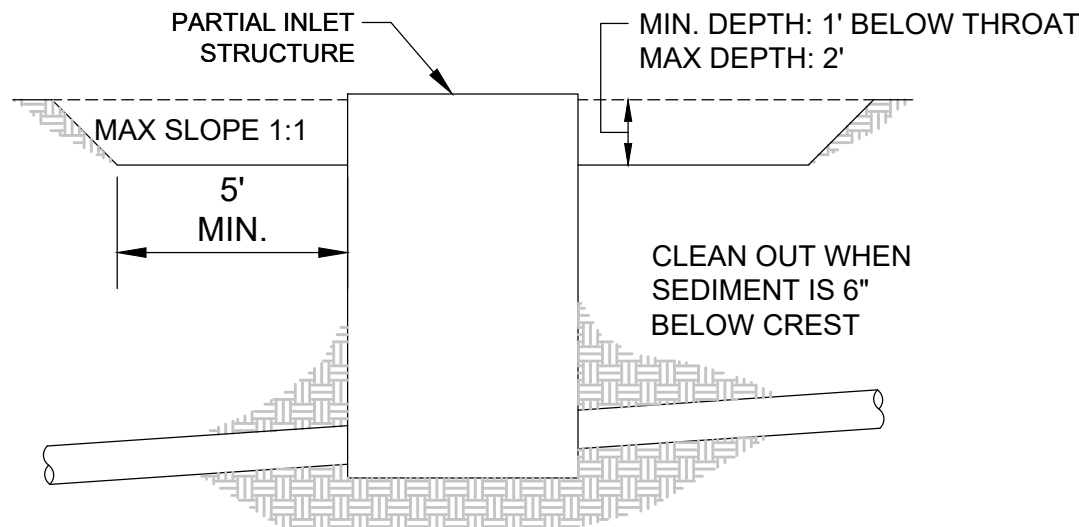


NOTES:

- 10 CY MINIMUM SUMP CAPACITY PER INLET STRUCUTE SHALL BE PROVIDED AND MAINTAINED THROUGH THE PARTIAL STRUCTURE PHASE.
- AFTER THROAT IS PLACED AND BEFORE TOP IS PLACED, RING WITH STAKED HAY BALES (SEE DETAIL 3).
- AFTER PLACING TOP ON CURB INLET, CONTRACTOR SHALL PLACE INLET PROTECTION IN INLET THROAT (SEE DETAIL 5). BASIN UNDERCUT SHALL REMAIN IN FRONT OF INLET UNTIL PLACEMENT OF BASE.


03/ Partial Strucuture Sediment Trap Detail

Not To Scale

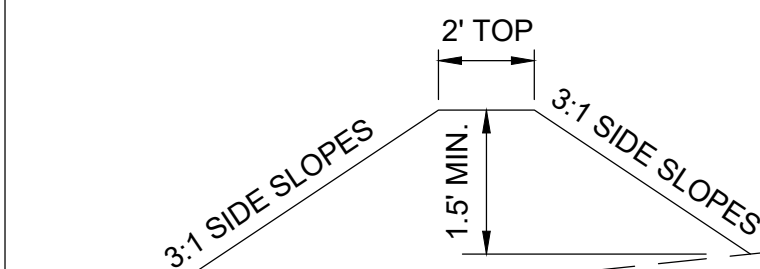


04/ Temporary Diversion Berm

Not To Scale

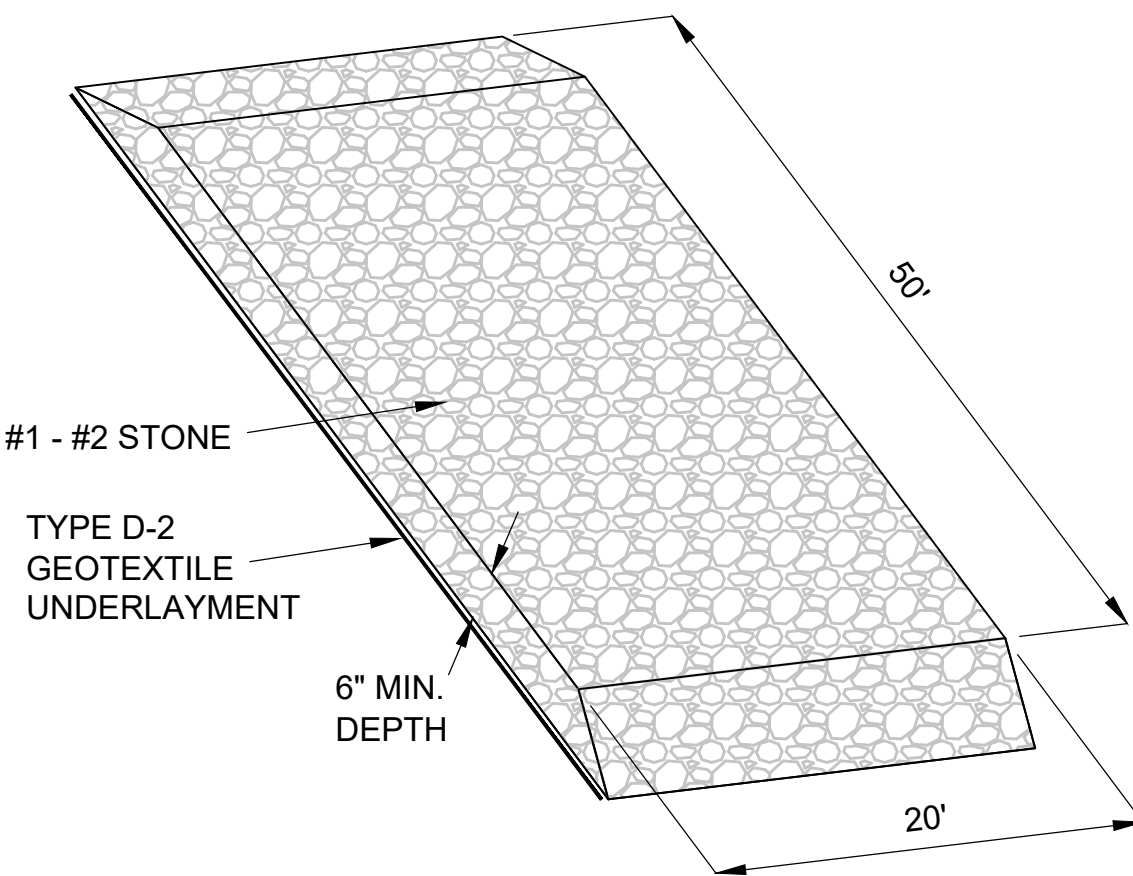

05/ Construction Entrance


Not To Scale

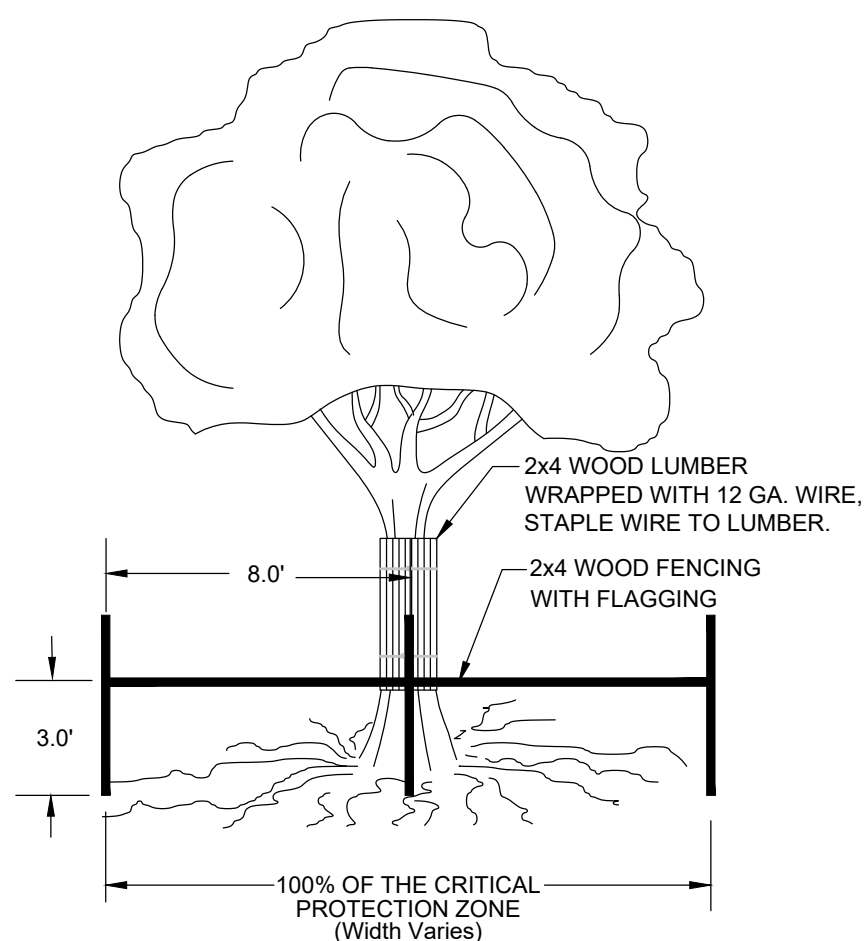


Critical Protection Zone = Area surrounding tree within a circle described by a radius of one foot for each inch of the tree's Diameter at Breast Height (DBH) or as allowed by the site conditions.

01/ Tree Protection

Not To Scale

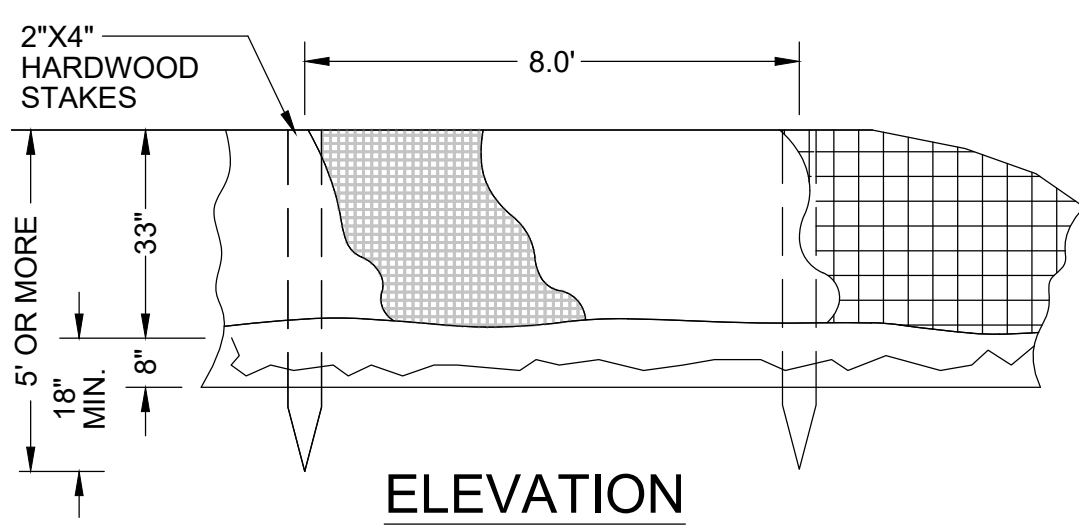

ELEVATION

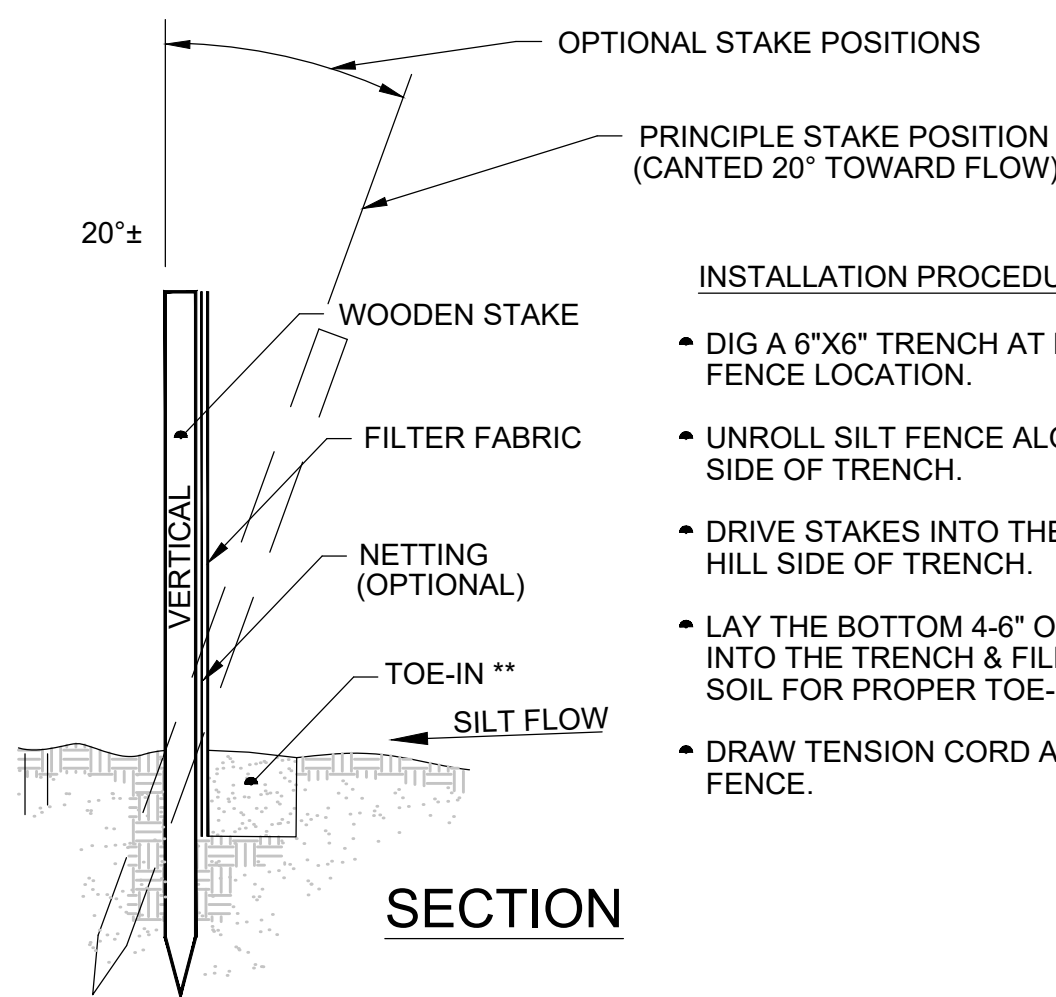

SECTION

\*\* NOTE: 6" X 6" TRENCH FOR FILTER FENCE TOE IN SHALL NOT BE ALLOWED WITHIN THE C.P.Z. OF ANY TREE DESIGNATED TO REMAIN

06/ Silt Fence Detail

Not To Scale


FILE NUMBER: 25-1371  
WORK ORDER: 1393  
DATE: 10/14/2026  
SCALE: SHOWN  
FILE NAME: 1393-C104  
DESIGNED BY: CML  
DRAWN BY: MMD

EXTERNAL REFS: 1393-PLAN.DWG  
1393-SRND.DWG  
1393-ARCH.DWG  
1393-CULV.DWG

REVISIONS:

DATE:

CLIFFORD LAMB & ASSOCIATES  
201 PINEWOOD DRIVE TALLAHASSEE, FLORIDA 32303  
CLIFFORD M. LAMB, P.E. TEL. (850) 385-2800  
REGISTERED PROFESSIONAL ENGINEER  
FL. REG. NO. 46644  
CERTIFICATE OF AUTHORIZATION NO. 8876

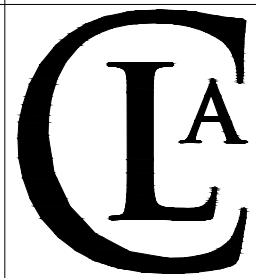

PARKWAY  
RESTAURANT  
G DYNASTY INVESTMENTS LLC

SEDIMENT AND  
EROSION CONTROL  
NOTES AND DETAILS

This item has been digitally signed and sealed by Clifford M. Lamb, P.E. on the date indicated herein  
Printed copies of this document are not considered signed and sealed and the signature must be verified on any electronic copies

SHEET NO.:

C104

FILE NAME: 25-1371/1393  
PLOT DATE: 10/26/26

# SITE DATA TABLE

|                        |                      |
|------------------------|----------------------|
| PROPERTY TAX ID#       | 31-04-40 B0012       |
| ADDRESS                | APALACHEE PARKWAY    |
| ZONING                 | AC - ACTIVITY CENTER |
| SETBACKS               |                      |
| FRONT                  | 20 ft. min.          |
| REAR                   | 20 ft. min.          |
| SIDE INTERIOR          | 5 ft. min.           |
| BUILDING MAXIMUM HGT.  | SEVEN STORIES        |
| PROPOSED BUILDING HGT. | ONE STORY            |
| EXISTING USE           | VACANT / PARKING LOT |
| PROPOSED USE           | RESTAURANT           |

|                          |          |
|--------------------------|----------|
| PROPOSED RESTAURANT      | 3,400 SF |
| PROPOSED OUTDOOR SEATING | 500 SF   |
| PROPOSED WALK-IN COOLER  | 140 SF   |

|                              |               |
|------------------------------|---------------|
| INTENSITY (BUILDING SF/ACRE) | 3,741 SF/ACRE |
|------------------------------|---------------|

|                 |            |           |
|-----------------|------------|-----------|
| TOTAL SITE AREA | 1.08 ACRES | 47,005 SF |
|-----------------|------------|-----------|

|                |            |           |
|----------------|------------|-----------|
| DISTURBED AREA | 0.96 ACRES | 41,647 SF |
|----------------|------------|-----------|

|                                |           |
|--------------------------------|-----------|
| TOTAL EXISTING IMPERVIOUS AREA | 31,744 SF |
| PERCENT OF TOTAL               | 67.5 %    |

|                             |          |
|-----------------------------|----------|
| PROPOSED BUILDING FOOTPRINT | 4,040 SF |
| PERCENT OF TOTAL            | 8.6 %    |

|                               |           |
|-------------------------------|-----------|
| MISCELLANEOUS IMPERVIOUS AREA | 27,542 SF |
| PERCENT OF TOTAL              | 58.6 %    |

|                                   |           |
|-----------------------------------|-----------|
| TOTAL POST DEVELOPMENT IMPERVIOUS | 31,582 SF |
| PERCENT OF TOTAL                  | 67.2 %    |

|                                 |           |
|---------------------------------|-----------|
| TOTAL GREEN SPACE/PERVIOUS AREA | 15,423 SF |
| PERCENT OF TOTAL                | 32.8 %    |


|                          |           |
|--------------------------|-----------|
| VEHICULAR USE AREA (VUA) | 23,930 SF |
| PERCENT OF TOTAL         | 50.9 %    |

|                                     |           |
|-------------------------------------|-----------|
| REQUIRED LANDSCAPE ISLANDS (400 SF) | 3 ISLANDS |
| LANDSCAPE ISLANDS PROVIDED          | 3 ISLANDS |

|                            |           |
|----------------------------|-----------|
| PARKING SPACES REQUIRED    | 49 SPACES |
| PARKING SPACES PROVIDED    | 64 SPACES |
| ACCESSIBLE SPACES REQUIRED | 3 SPACES  |
| ACCESSIBLE SPACES PROVIDED | 3 SPACES  |
| BICYCLE SPACES REQUIRED    | 5         |
| BICYCLE SPACES PROVIDED    | 6         |

## SITE PLAN NOTES:

- SEE ARCHITECTURAL PLANS FOR PROPOSED BUILDING, OUTDOOR SEATING AREA, AND WALK-IN COOLER CONSTRUCTION.
- PYLON SIGN CONSTRUCTION BY OTHERS AND SHALL BE PERMITTED SEPARATELY THROUGH THE CITY OF TALLAHASSEE. FINAL LOCATION SHALL BE DETERMINED AT THE TIME OF SIGN PERMIT.
- SITE LIGHTING BY OTHERS AND SHALL CONFORM TO CITY OF TALLAHASSEE STANDARDS, WHERE APPLICABLE.
- CONTRACTOR SHALL REPAIR ANY DAMAGE TO THE RIGHT-OF-WAY CAUSED DURING CONSTRUCTION AND SHALL PHOTOGRAPH ALL PRE-CONSTRUCTION CONDITIONS.
- FINISHED FLOOR ELEVATIONS SHALL BE SET PER ELEVATIONS SHOWN ON SHEET C301.
- SEE SHEETS C501-C503 FOR ADDITIONAL NOTES AND DETAILS, FDOT SPECIFICATIONS, AND SUPPLEMENTAL SPECIFICATIONS.
- ALL PARKING STALL DIMENSIONS ARE TO FACE OF CURB UNLESS OTHERWISE NOTED.
- SEE SHEET C202 FOR DETAILS AND NOTES ON ASPHALT PAVING, SIGNAGE, AND PAVEMENT MARKINGS.
- ALL SIDEWALKS SHALL BE CONSTRUCTED PER FDOT STANDARD PLANS INDEX 522-001 AND DETAILS ON SHEET C501.
- ALL CURB RAMPS SHALL INCLUDE YELLOW DETECTABLE WARNING MATS AND SHALL BE CONSTRUCTED PER FDOT STANDARD PLANS INDEX 522-002. REFER TO CR NUMBERS SHOWN ON THIS SHEET.
- PROPOSED MODIFIED TYPE "F" CURB AND GUTTER SHALL BE CONSTRUCTED PER FDOT STANDARD PLANS INDEX 520-001 AND DETAILS ON SHEET C501.
- SEE DUMPSTER PAD AND ENCLOSURE NOTES ON SHEET C502.
- LOCATE CONCRETE BUMPER BLOCKS NO LESS THAN 16' FROM THE BACK OF PARKING STALLS TO THE FACE OF STOPS.

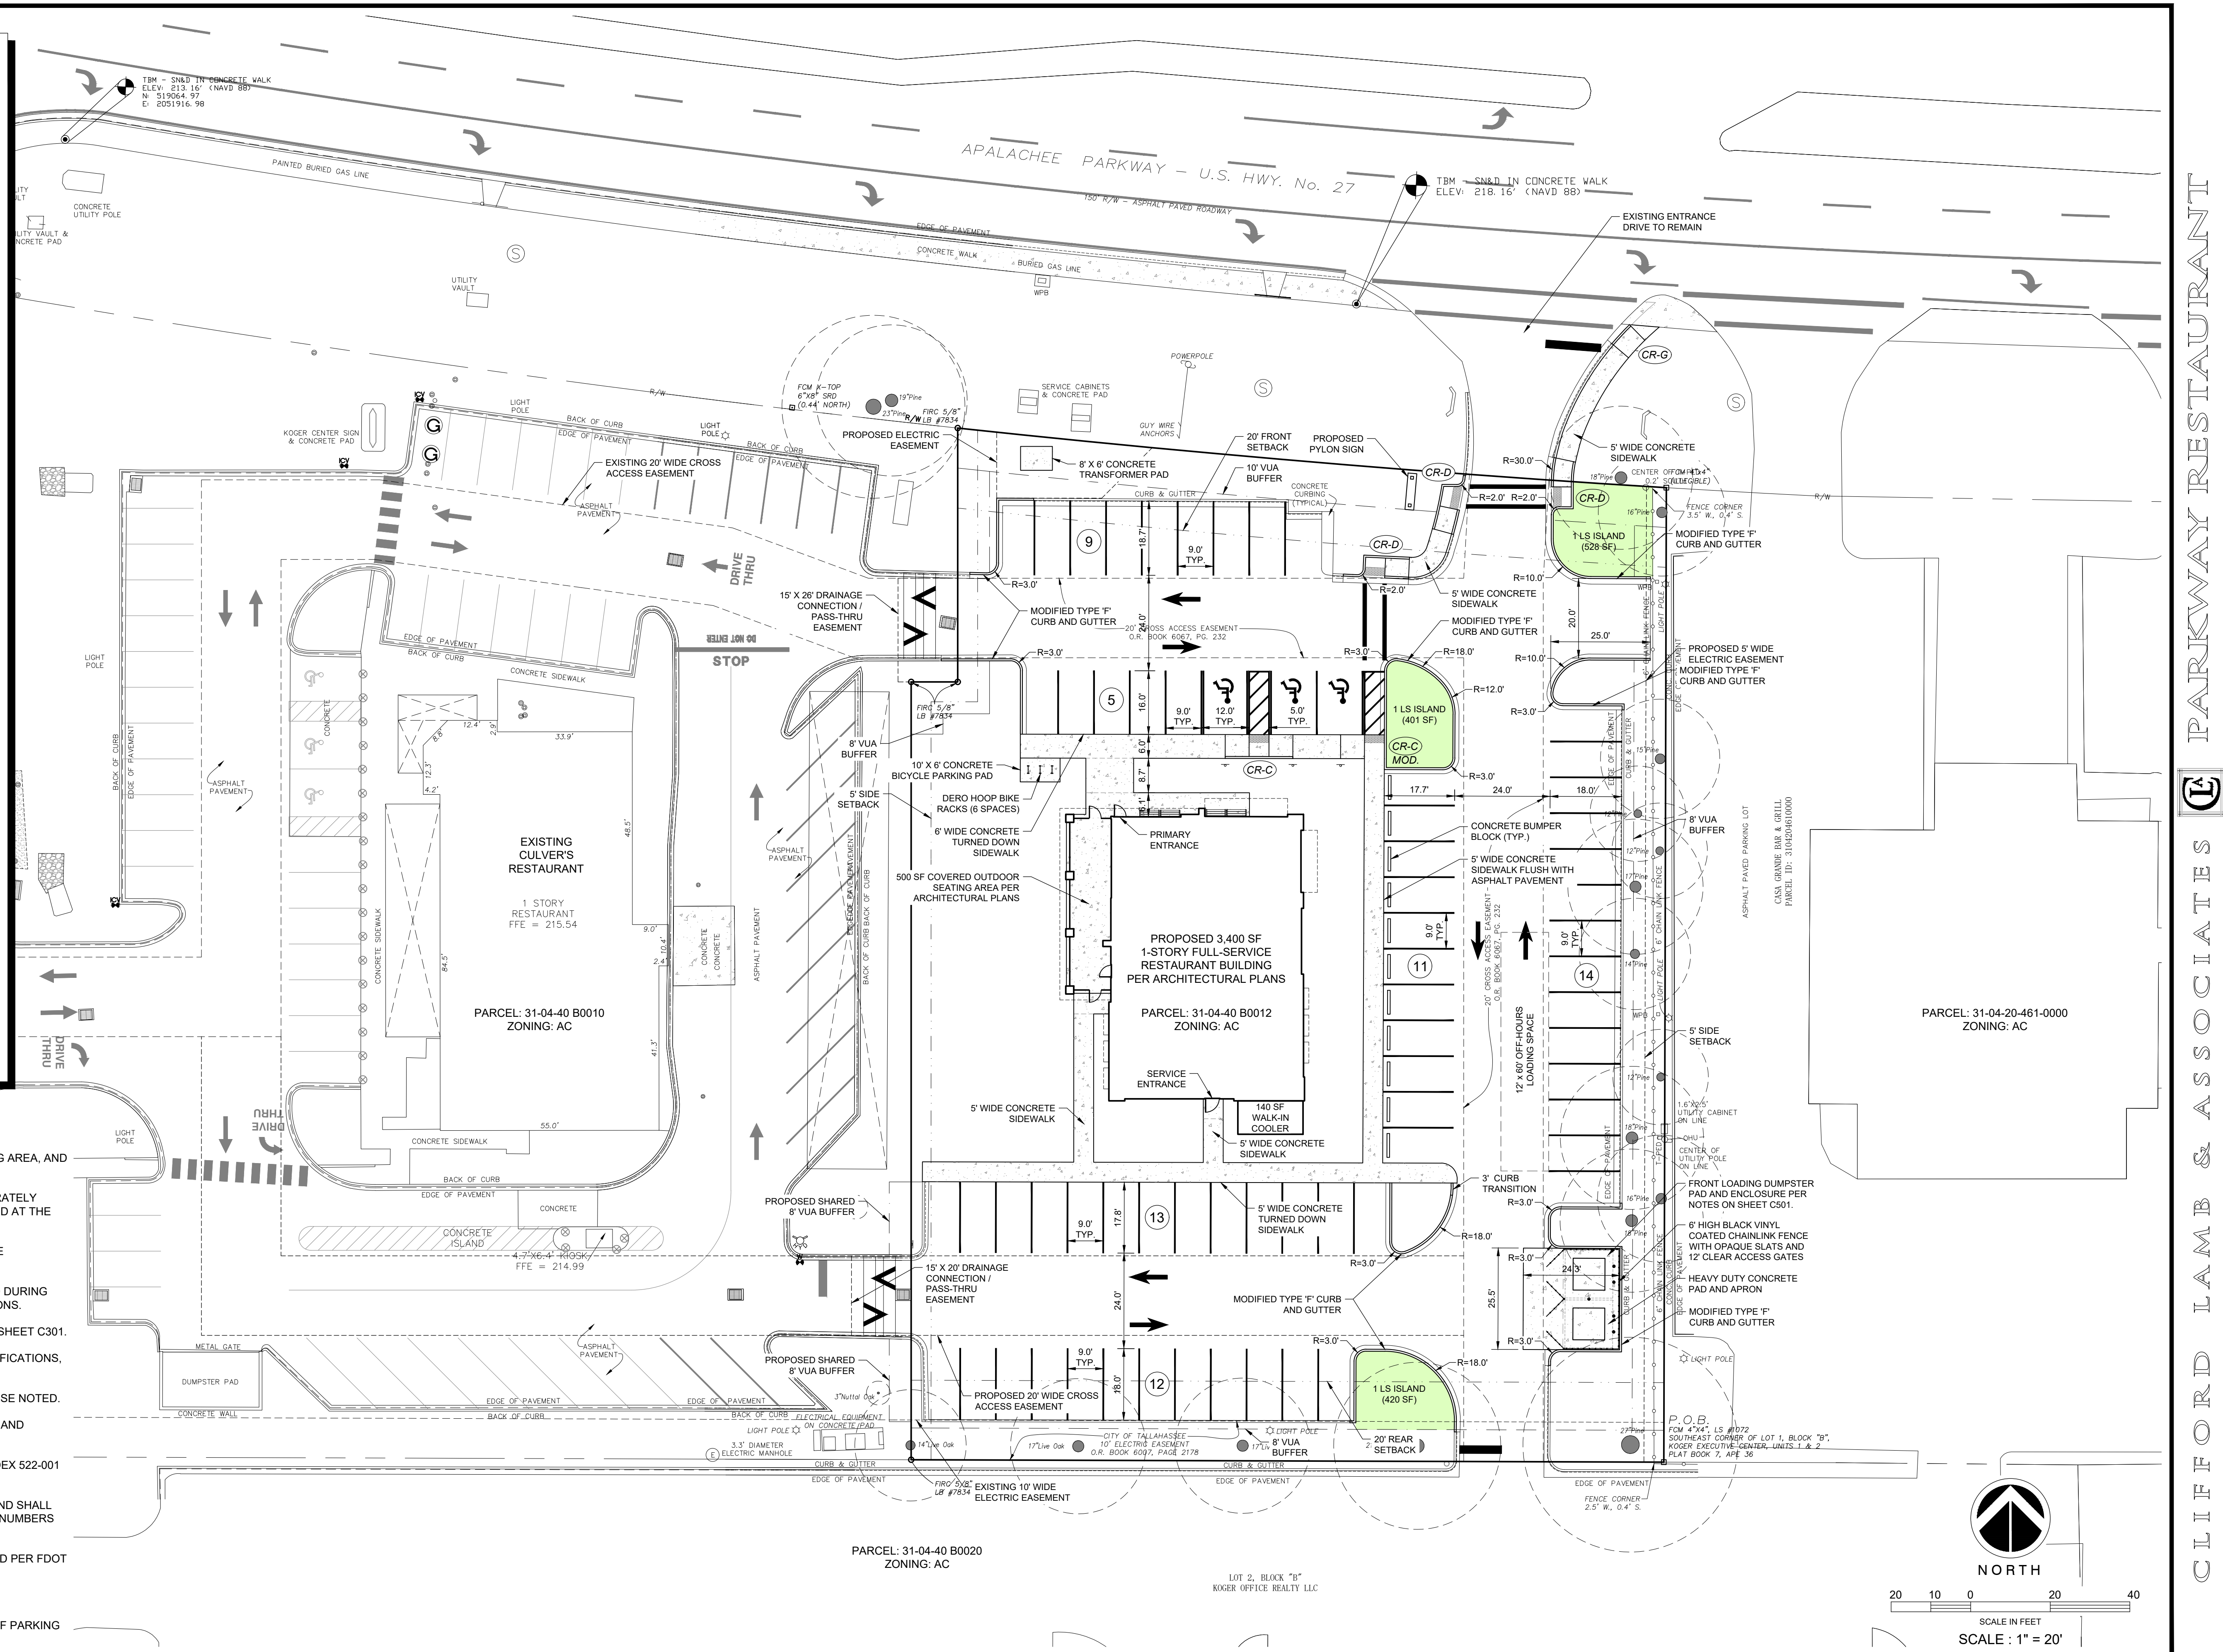


FILE NUMBER: 25-1371  
 WORK ORDER: 1393  
 DATE: 10/14/2026  
 SCALE: SHOWN  
 FILE NAME: 1393-C201  
 DESIGNED BY: CML  
 DRAWN BY: MMD

EXTERNAL REFS: 1393-PLAN.DWG  
 1393-SRND.DWG  
 1393-ARCH.DWG  
 1393-CULV.DWG

REVISIONS:

DATE:

**CLIFFORD LAMB & ASSOCIATES**  
 201 PINWOOD DRIVE TALLAHASSEE, FLORIDA 32303  
 TELEPHONE (850) 385-2800  
 CLIFFORD M. LAMB, P.E. FL. REG. NO. 46644  
 CERTIFICATE OF AUTHORIZATION NO. 8876

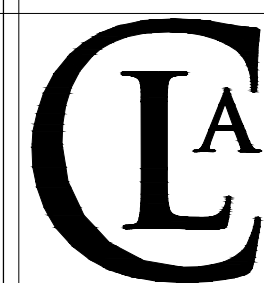

**PARKWAY RESTAURANT**  
 G DYNASTY INVESTMENTS LLC

SITE PLAN

This item has been digitally signed and sealed by Clifford M. Lamb, P.E. on the date indicated herein. Printed copies of this document are not considered signed and sealed and the signature must be verified on any electronic copies.

SHEET NO.:

C201

FILE NAME: 25-1371/1393  
 PLOT DATE: 10/26/26

CLIFFORD LAMB & ASSOCIATES PARKWAY RESTAURANT


PAVEMENT MARKING NOTES:

1. ALL TRAFFIC CONTROL DEVICES AND PAVEMENT MARKINGS MUST BE INSTALLED IN ACCORDANCE WITH THE MANUAL ON UNIFORM TRAFFIC CONTROL DEVICES (MUTCD) AND CURRENT FLORIDA DEPARTMENT OF TRANSPORTATION (FDOT) DESIGN STANDARDS AND SPECIFICATIONS.
2. ALL PAVEMENT MARKINGS ON SITE SHALL BE THERMOPLASTIC (TP) WITH THE EXCEPTION OF PARKING STALL AND RELATED LINES AND ANY TEMPORARY PAVEMENT MARKINGS REQUIRED DURING THE CONSTRUCTION PHASE WHICH SHALL BE TRAFFIC-GRADE PAINT SUITABLE FOR ASPHALT OR CONCRETE PAVEMENT SURFACES AND SHALL BE APPLIED IN ACCORDANCE WITH MANUFACTURER RECOMMENDATIONS.
3. PREPARE THE EXISTING PAVEMENT SURFACE BY THOROUGHLY CLEANING ALL AREAS TO RECEIVE NEW PAVEMENT MARKINGS.
4. THE CONTRACTOR SHALL LAY OUT ALL PARKING STALLS, DRIVE AISLES, ACCESSIBLE SPACES, AND CIRCULATION MARKINGS PRIOR TO PAINTING. OBTAIN OWNER APPROVAL OF THE FIELD LAYOUT BEFORE INSTALLATION OF PERMANENT MARKINGS.
5. ALL STRIPING SHALL BE CRISP, STRAIGHT, AND UNIFORM IN WIDTH, COLOR, AND ALIGNMENT.
6. CONTRACTOR SHALL PROTECT PAVEMENT MARKINGS UNTIL CURED, AND DELIVER A CLEAN SITE FREE FROM CONSTRUCTION DEBRIS.

EXECUTIVE CENTER DRIVE  
100' R/W


APALACHEE PARKWAY - U.S. HWY. No. 27  
150' R/W - ASPHALT PAVED ROADWAY

Sign: FDOT #FTP-20-06 & #FTP-22-06 (\$250.00 FINE)  
Height: 84" to bottom of sign.  
Placement: Behind sidewalk or on building  
10' max. or 3' min. behind wheel stop.

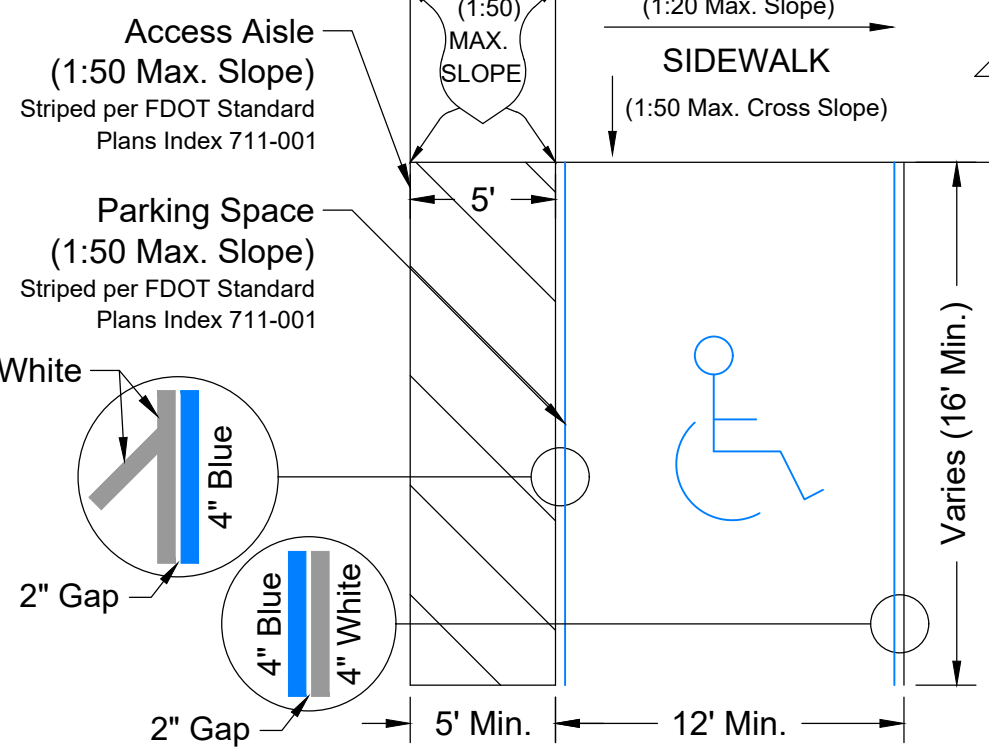

Accessible Parking Detail

Not To Scale

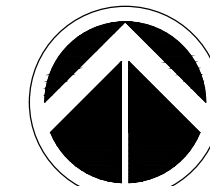

NORTH

20 10 0 20 40  
SCALE IN FEET

SCALE : 1" = 20'


FILE NUMBER : 25-1371  
WORK ORDER : 1393  
DATE : 10/14/2026  
SCALE : SHOWN  
FILE NAME : 1393-C202  
DESIGNED BY : CML  
DRAWN BY : MMD

EXTERNAL RERS : 1393-PLAN.DWG  
1393-SRND.DWG  
1393-ARCH.DWG  
1393-CULV.DWG

REVISIONS:

DATE:

CLIFFORD LAMB & ASSOCIATES  
201 PINEWOOD DRIVE TALLAHASSEE, FLORIDA 32303  
CLIFFORD M. LAMB, P.E. TEL. REG. NO. 46644  
CERTIFICATE OF AUTHORIZATION NO. 8876

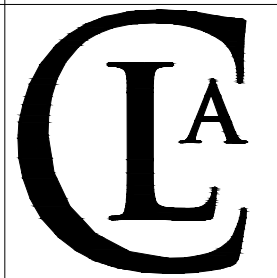

PARKWAY  
RESTAURANT  
G DYNASTY INVESTMENTS LLC



SIGNAGE AND PAVEMENT  
MARKING PLAN

This item has been digitally signed and sealed by Clifford M. Lamb, P.E. on the date indicated herein  
Printed copies of this document are not considered signed and sealed and the signature must be verified on any electronic copies


SHEET NO.:

C202

FILE NAME : 25-1371/1393  
PLOT DATE : 10/26/26

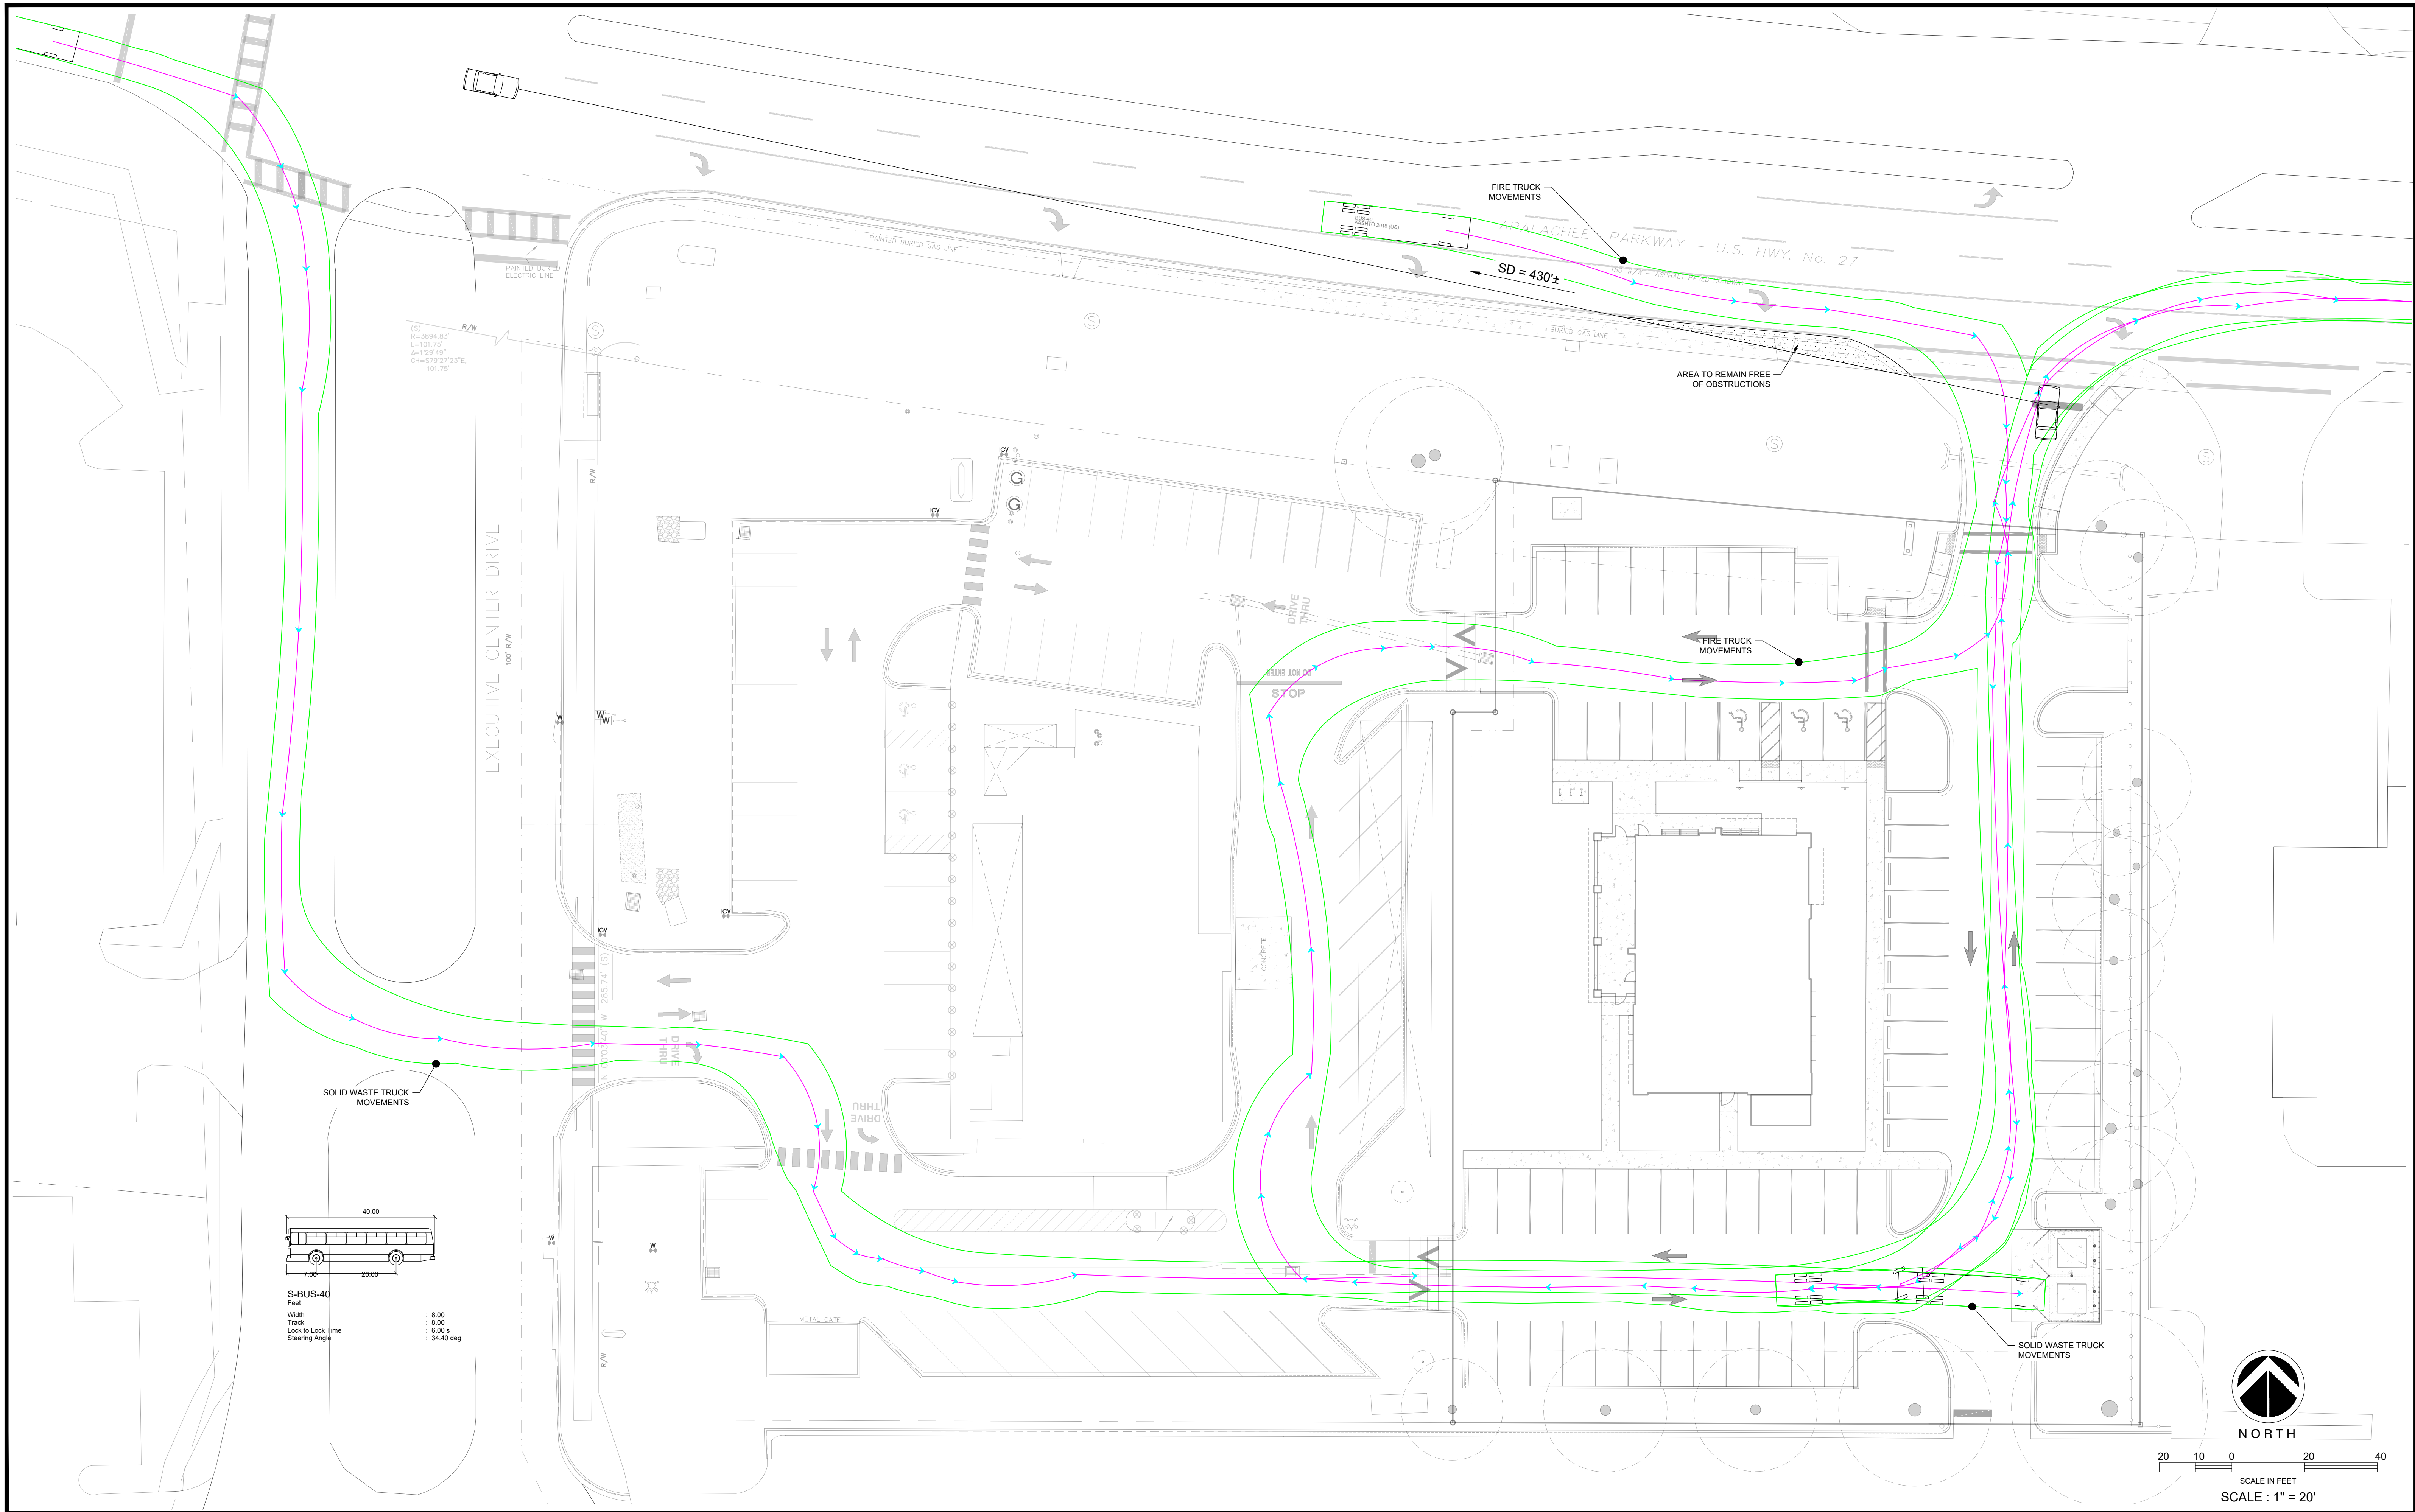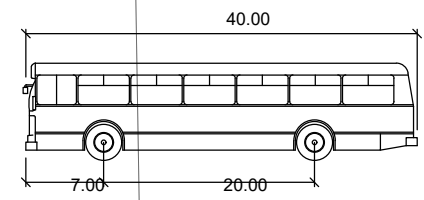

S-BUS-40  
Feet  
Width : 7.00  
Track : 20.00  
Lock to Lock Time : 8.00 s  
Steering Angle : 34.40 deg

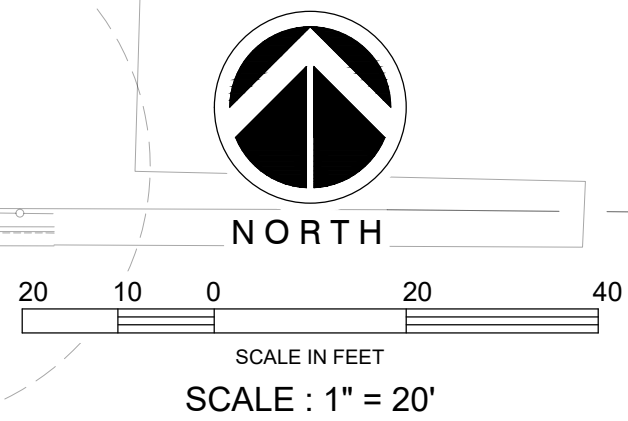


FILE NUMBER : 25-1371  
WORK ORDER : 1393  
DATE : 10/14/2026  
SCALE : SHOWN  
FILE NAME : 1393-C203  
DESIGNED BY : CML  
DRAWN BY : MMD

EXTERNAL RERS : 1393-PLAN.DWG  
1393-SRND.DWG  
1393-ARCH.DWG  
1393-CULV.DWG

REVISIONS:

DATE:

CLIFFORD LAMB  
& ASSOCIATES  
201 PINEWOOD DRIVE TALLAHASSEE, FLORIDA 32303  
CLIFFORD M. LAMB, P.E. FL. REG. NO. 46644  
CERTIFICATE OF AUTHORIZATION NO. 8876

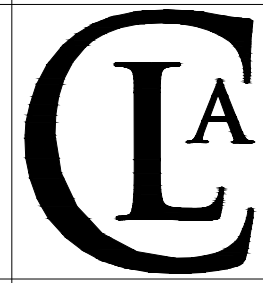

PARKWAY  
RESTAURANT  
G DYNASTY INVESTMENTS LLC



CIRCULATION PLAN

This item has been digitally  
signed and sealed by  
Clifford M. Lamb, P.E. on  
the date indicated herein  
Printed copies of this document  
are not considered signed and  
sealed and the signature must be  
verified on any electronic copies

SHEET NO.:

C203

FILE NAME : 25-1371/1393  
PLOT DATE : 10/26/26

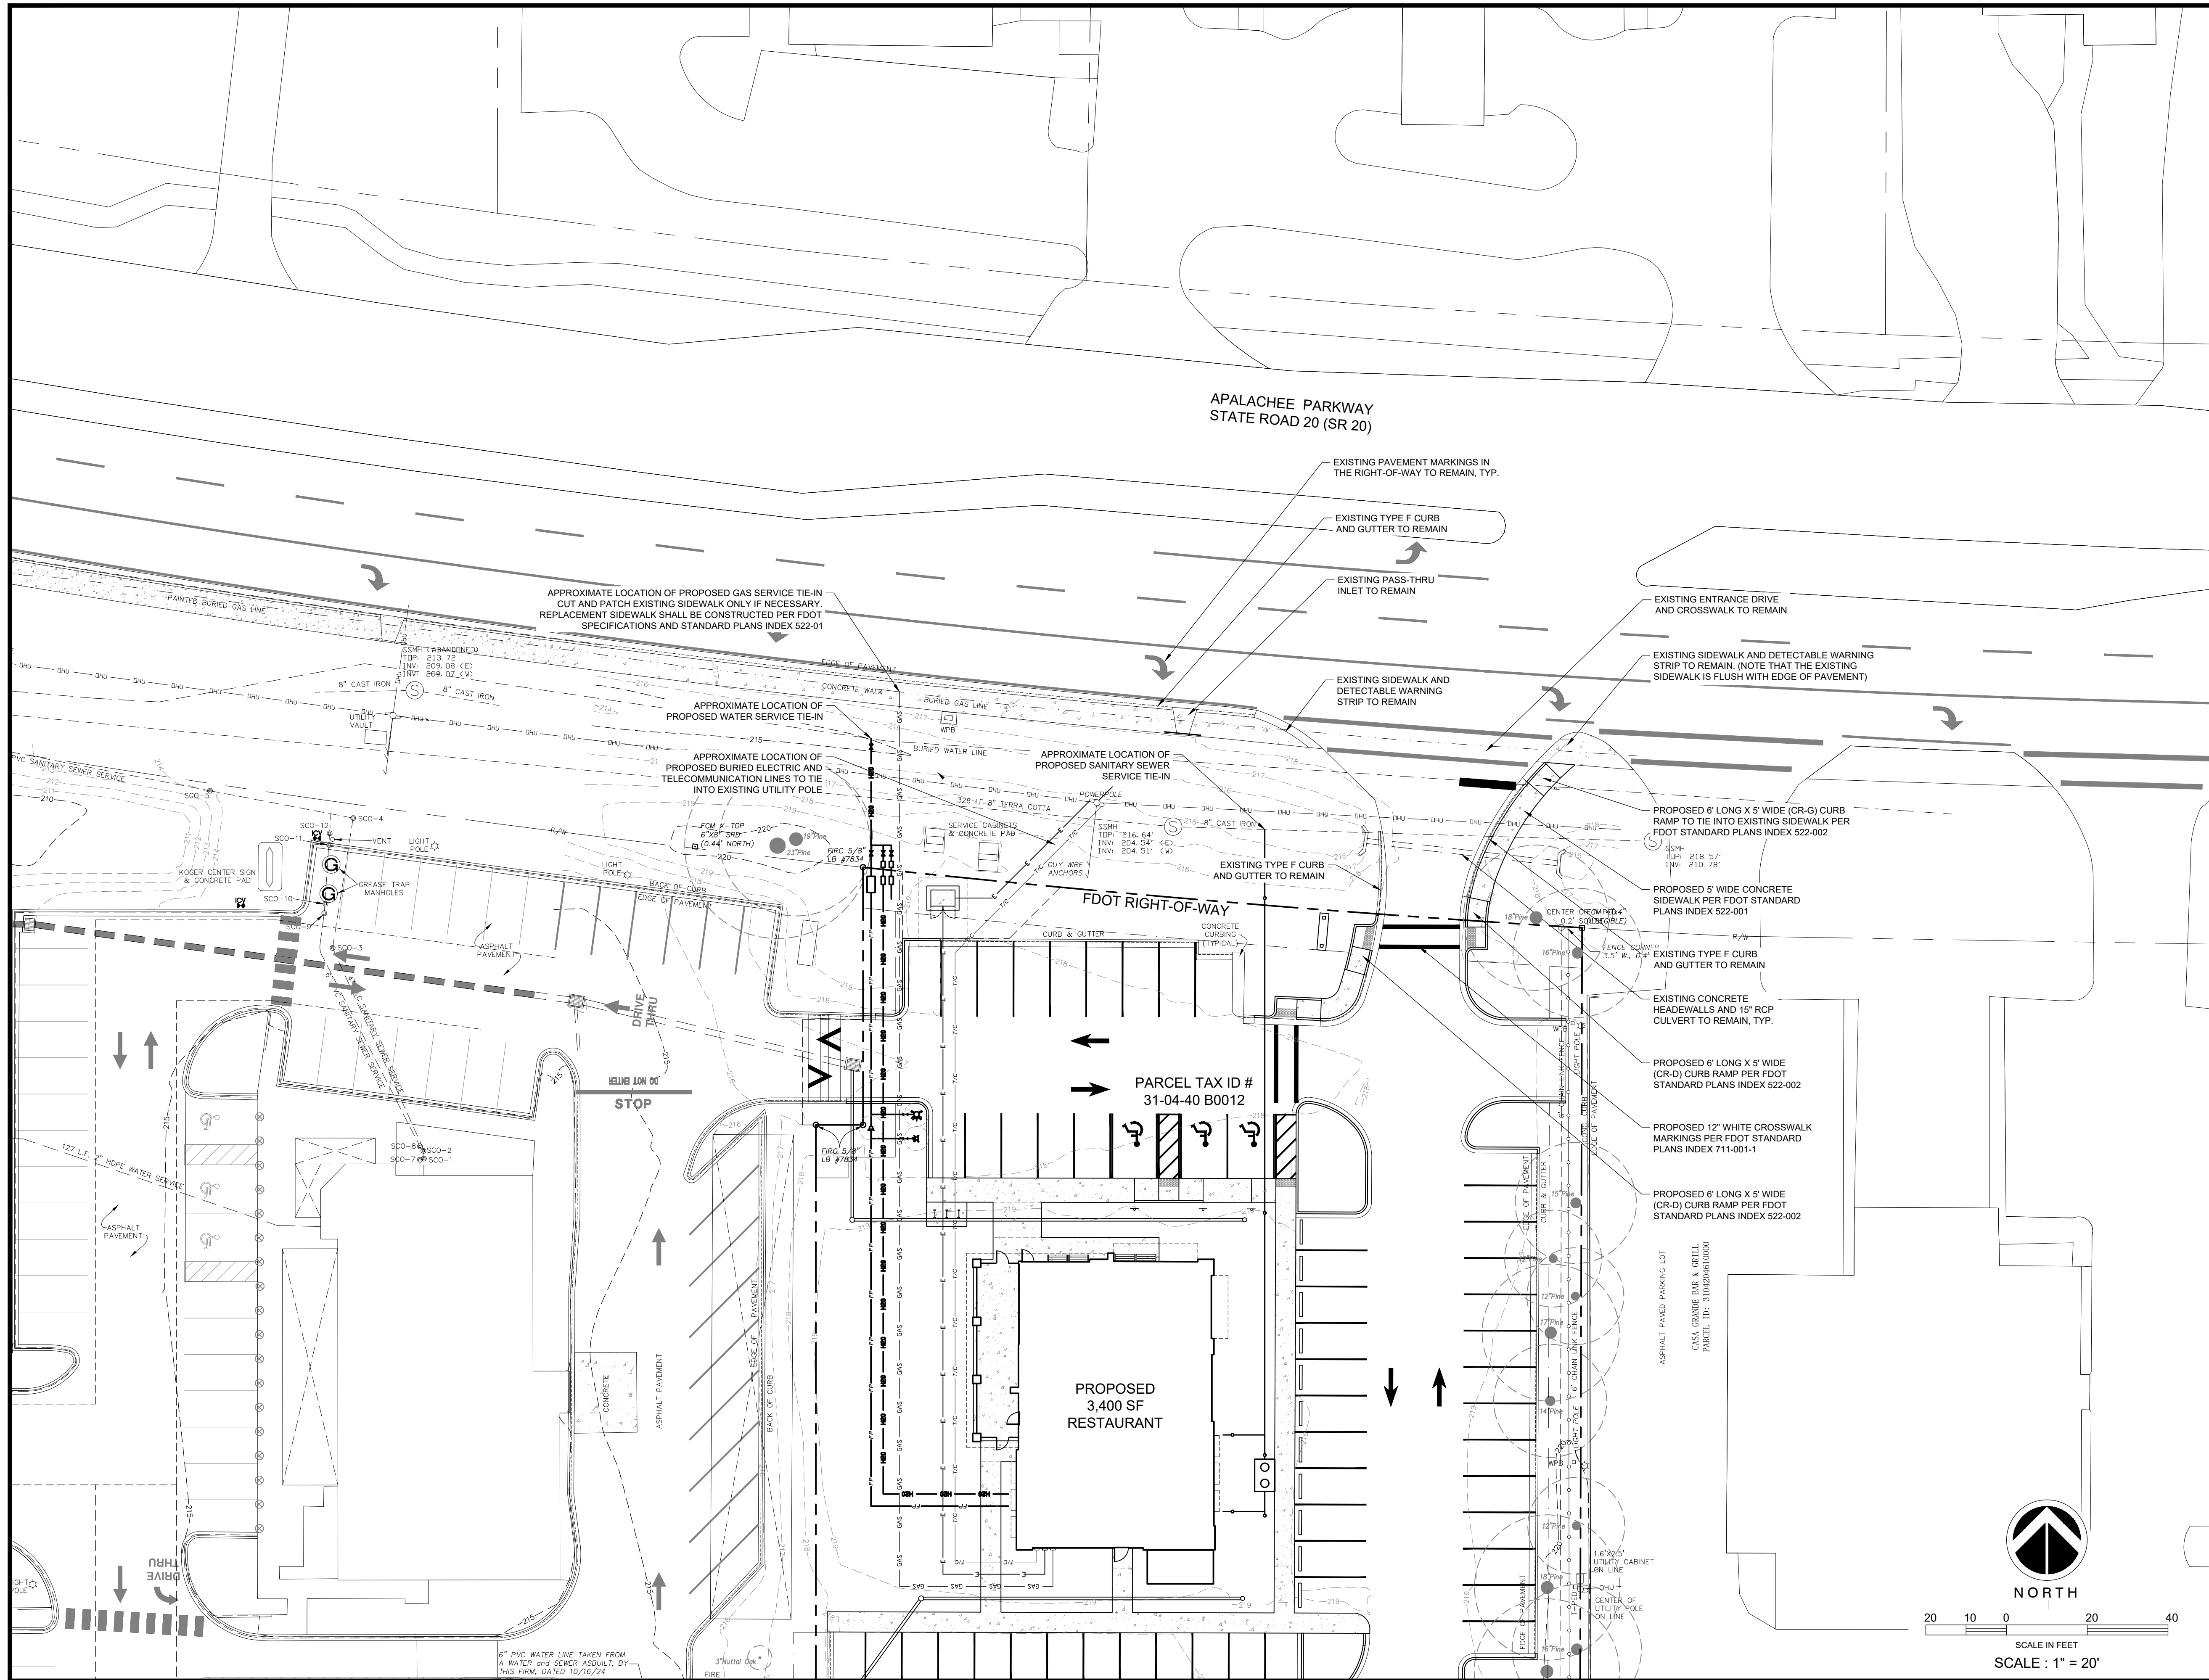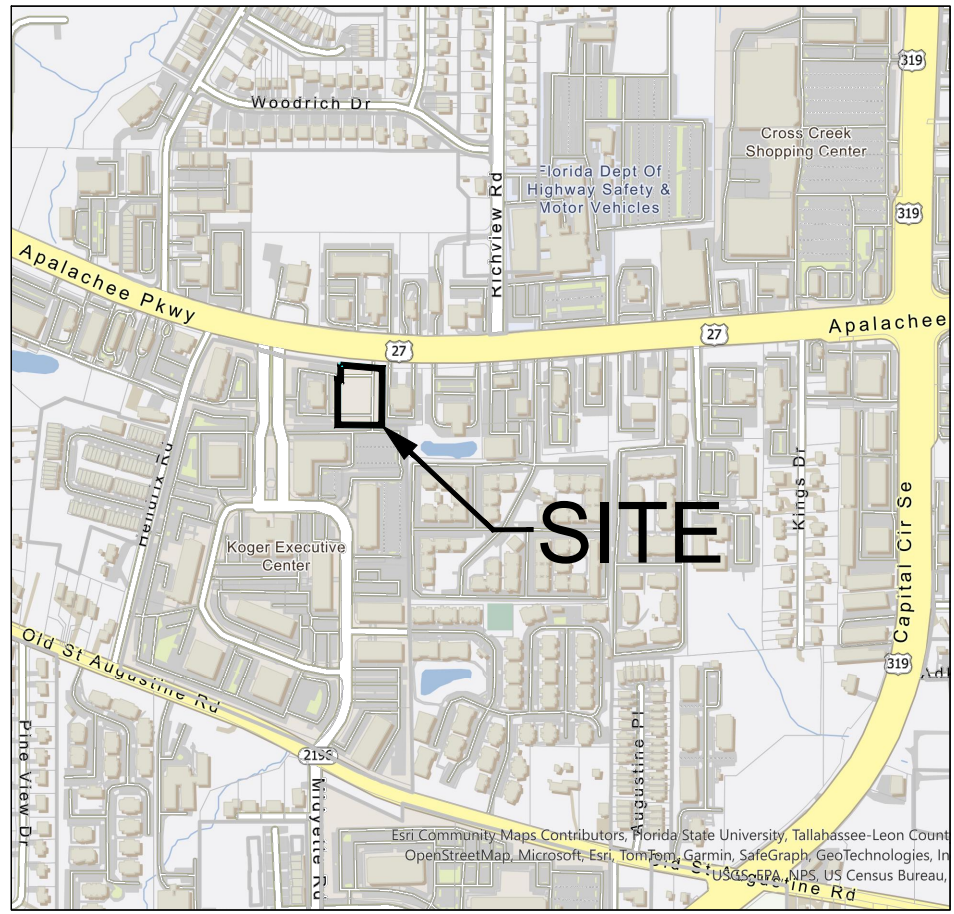

LOCATION MAP

- FDOT RIGHT-OF-WAY NOTES:
1. ALL WORK WITHIN THE FDOT RIGHT-OF-WAY SHALL COMPLY WITH CURRENT FDOT STANDARDS, SPECIFICATIONS, AND APPLICABLE PERMIT REQUIREMENTS.
- EXISTING DRIVEWAY CONNECTION TO REMAIN AND SHALL NOT BE MODIFIED AS PART OF THIS PROJECT.
- PROPOSED SIDEWALK SHALL CONNECT TO THE EXISTING SIDEWALK WITHIN THE FDOT RIGHT-OF-WAY AND SHALL COMPLY WITH APPLICABLE FDOT AND ADA REQUIREMENTS.
- PROPOSED UTILITY CONNECTIONS WITHIN THE FDOT RIGHT-OF-WAY SHALL COMPLY WITH APPLICABLE FDOT REQUIREMENTS AND APPROVED UTILITY PERMITS.
- CONTRACTOR SHALL VERIFY THE LOCATION AND ELEVATION OF EXISTING UTILITIES AND OTHER FACILITIES PRIOR TO CONSTRUCTION.
- ALL EXISTING FDOT FACILITIES DISTURBED BY CONSTRUCTION SHALL BE RESTORED IN ACCORDANCE WITH FDOT REQUIREMENTS.
- MAINTENANCE OF TRAFFIC AND PEDESTRIAN ACCESS SHALL BE PROVIDED IN ACCORDANCE WITH APPLICABLE FDOT REQUIREMENTS.


FILE NUMBER: 25-1371  
WORK ORDER: 1393  
DATE: 10/14/2026  
SCALE: SHOWN  
FILE NAME: 1329-C201  
DESIGNED BY: CML  
DRAWN BY: MMD

EXTERNAL REFS: 1393-PLAN.DWG  
1393-SRND.DWG  
1393-ARCH.DWG  
1393-CULV.DWG

REVISIONS:

DATE:

CLIFFORD LAMB  
& ASSOCIATES  
201 PINWOOD DRIVE TALLAHASSEE, FLORIDA 32303  
TELEPHONE (850) 385-2800  
CLIFFORD M. LAMB, P.E. REG. NO. 46644  
CERTIFICATE OF AUTHORIZATION NO. 8876

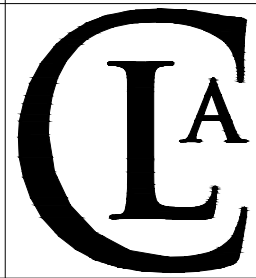

PARKWAY  
RESTAURANT  
G DYNASTY INVESTMENTS LLC

FDOT RIGHT-OF-WAY PLAN

This item has been digitally signed and sealed by Clifford M. Lamb, P.E. on the date indicated herein. Printed copies of this document are not considered signed and sealed and the signature must be verified on any electronic copies.

SHEET NO.:

C204

FILE NAME: 25-1371/0393  
PLOT DATE: 10/26/26

NOTES:

1. SITE LIES WITHIN FEMA FLOOD ZONE X  
PER FIRM MAP NUMBER 12073C0311F,  
MAP REVISED AUGUST 18, 2009.

LEGEND


- 500.00 (EXIST) EXISTING SPOT ELEVATION  
500.00 PROPOSED SPOT ELEVATION

CONTRACTOR NOTICE 2023 (effective December 31, 2023)

The Contractor & Owner will be held accountable during construction for all site improvements. Compliance with Florida Statutes 553.5041 (F.S.), and the 2023 Florida Building Code, Accessibility, 8th Edition (FBC-A), is mandatory. If non-compliant at final inspection, contractor will be required to modify construction to comply with F.S. FBC-A & FBC-B. The following items take precedence and supersede other site details on drawings:

- ACCESSIBLE PARKING spaces shall be located on an accessible route no less than 44" wide so that users will not be compelled to walk or wheel behind parked vehicles except behind his or her own vehicle. Re: §208.3 & §502.3, FBC-A and F.S. 553.5041. -
- ACCESSIBLE PARKING spaces and access aisles serving a particular building shall be located on the shortest accessible route from the accessible (H/C) parking to an accessible entrance. §208.3.1 FBC-A & F.S. 553.5041(5)(b). -
- ACCESSIBLE PARKING spaces shall be 12 ft wide & outlined with blue paint. §502.2 & §502.6 FBC-A.
- ACCESS AISLES required adjacent to parking spaces shall be 5 ft wide with diagonal striping. §502.3.1, FBC-A
- ACCESSIBLE PARKING and access aisles shall be level (not to exceed 1:48) on a stable, firm & slip resistant surface. Re: §302.1 & §502.4, FBC-A
- ACCESSIBLE PARKING IDENTIFICATION signs shall be FDOT approved and shall read "PARKING BY DISABLED PERMIT ONLY" and shall indicate a \$250 fine for illegal use. Install signs a *minimum 60 inches* from the ground to the bottom of the sign(s). Re: §502.6 FBC-A and F.S. 553.5041.
- CURB RAMPS shall not exceed 1:12 slope, and curb ramp flares shall not exceed 1:10 slope. Curb ramps and flared sides shall not encroach upon parking spaces, access aisles, or vehicular traffic lanes. The counter slope of adjacent road surfaces & gutters shall not exceed 1:20. Re: §405.2 & §406., FBC-A
- CURB RAMPS shall have a landing with a minimum clear length and width of 36" shall be located at the top side of each curb ramp, a clear width at least as wide as the curb ramp (excluding flared sides) leading to it. Exception: for alterations, where there is no landing, curb ramp flares shall be provided, and shall not be steeper than 1:12 slope. Re: §406.4 FBC-A
- ALL RAMPS with a rise greater than 6 inches shall provide edge protection complying with §405.9 FAC-A. Ramps shall have 60 inches min level landings at the top & bottom. Re: §405.7, FBC-A.
- ALL RAMPS with a rise greater than 6" shall have handrails on both sides with 12" horizontal extensions at the top & bottom of the ramp. *Maximum rise of a ramp run is 30 inches on an accessible route.* Re: §1012.8 FBC-B (Florida Building Code - Building) and §505.10 FBC-A.
- ACCESSIBLE ROUTES to "main entry" from an accessible parking space, and from the "public way", shall not exceed 1:20 slope unless ramps with proper handrails & handrail extensions are provided AND with a cross slope not in excess of 1:48. Re: §206, §402 and §403., FBC-A.
- \*Connect buildings within the same site with an accessible route which shall not exceed 1:20 slope (unless ramps and handrails are provided) and a maximum cross slope of 1:48. Re: §206 FBC-A.

\* EXCEPTION: An accessible route shall not be required between accessible buildings, accessible facilities, accessible elements, and accessible spaces if the only means of access between them is a vehicular way not providing pedestrian access. Re: §206.2.2 FBC-A

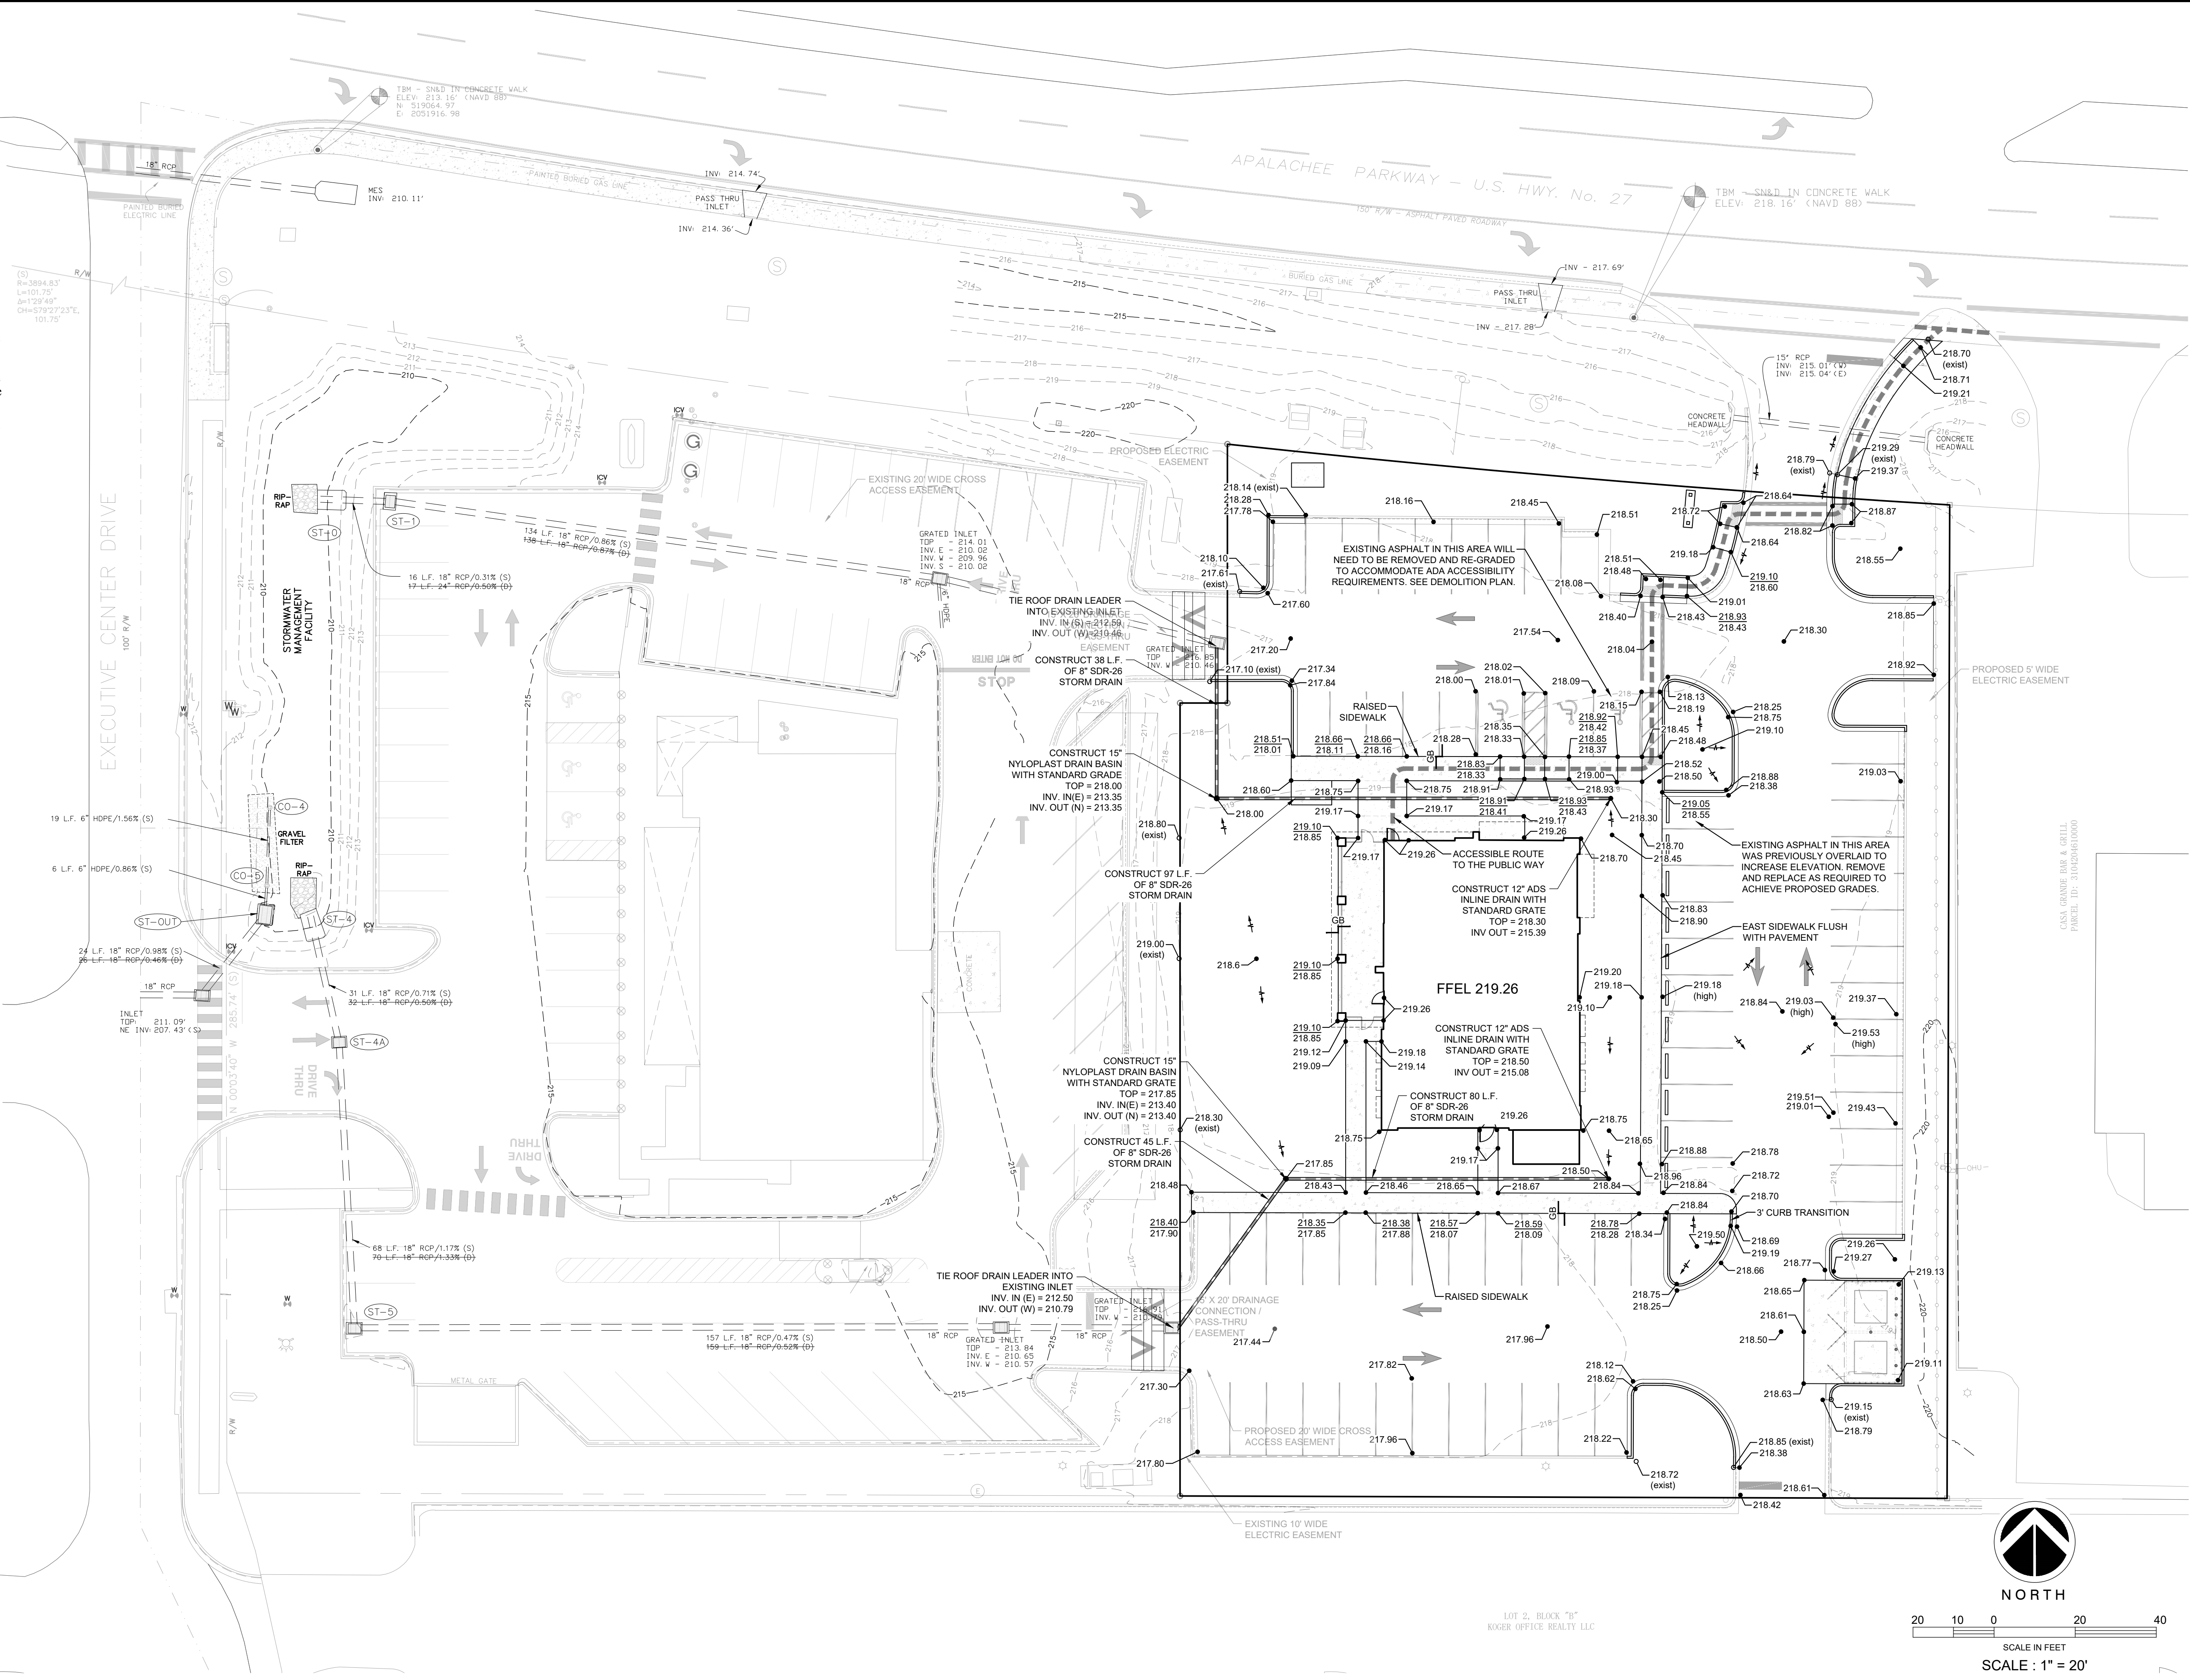


FILE NUMBER: 25-1371  
WORK ORDER: 1393  
DATE: 10/14/2026  
SCALE: SHOWN  
FILE NAME: 1393-C301  
DESIGNED BY: CML  
DRAWN BY: MMD

EXTERNAL REFS: 1393-PLAN.DWG  
1393-SRND.DWG  
1393-ARCH.DWG  
1393-CULV.DWG

REVISIONS:

DATE:

CLIFFORD LAMB  
& ASSOCIATES  
201 PINWOOD DRIVE TALLAHASSEE, FLORIDA 32303  
TELEPHONE (850) 385-2800  
CLIFFORD M. LAMB, P.E. FL. REG. NO. 46644  
CERTIFICATE OF AUTHORIZATION NO. 8876

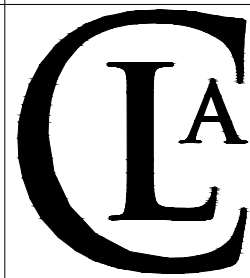

PARKWAY  
RESTAURANT  
G DYNASTY INVESTMENTS LLC


GRADING AND  
DRAINAGE PLAN

This item has been digitally  
signed and sealed by  
Clifford M. Lamb, P.E. on  
the date indicated herein  
Printed copies of this document  
are not considered signed and  
sealed and the signature must be  
verified on any electronic copies

SHEET NO.:

C301

FILE NAME: 25-1371/1393  
PLOT DATE: 10/26/26

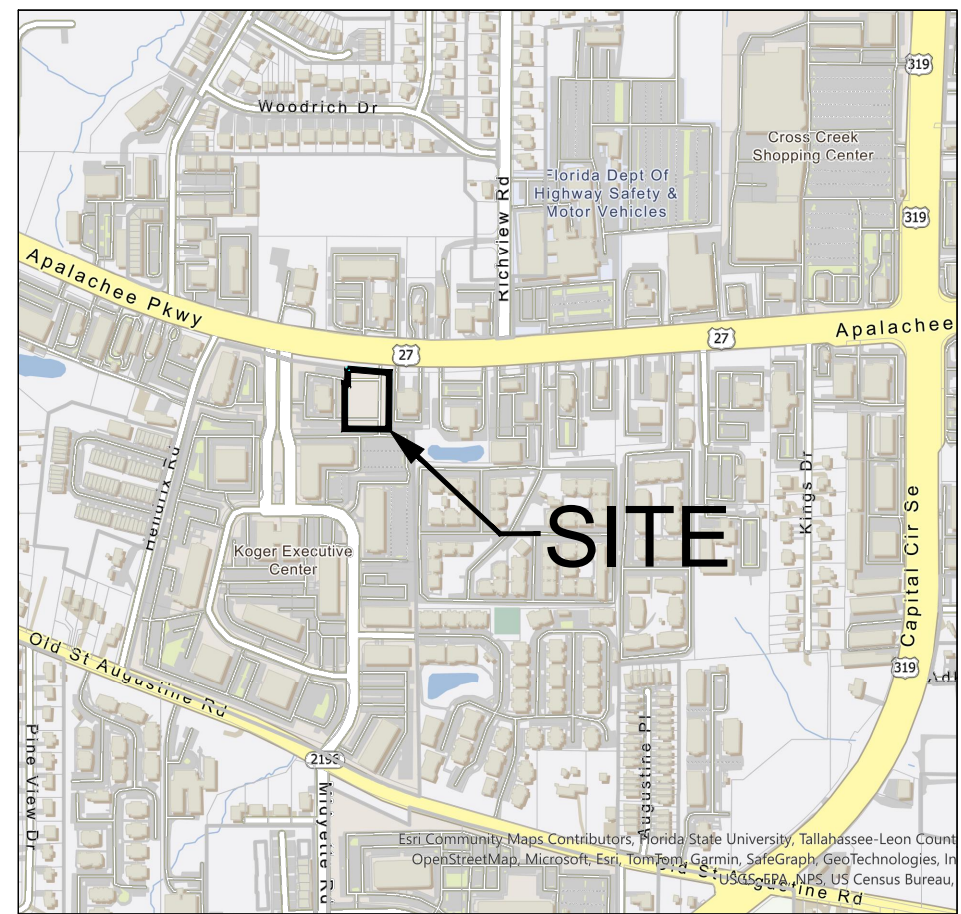

## LOCATION MAP

## UTILITY NOTES:

1. ALL EXISTING UTILITIES WERE LOCATED USING BEST AVAILABLE INFORMATION AND SHOULD BE FIELD VERIFIED BEFORE ANY SITE WORK IS STARTED.
2. ALL EXISTING WATER & SEWER SERVICES ENCOUNTERED ON SITE WHICH ARE NOT USED SHALL BE ABANDONED IN ACCORDANCE WITH THE CITY OF TALLAHASSEE STANDARD SPECIFICATIONS AND PROCEDURES.
3. ALL WATER & SEWER CONSTRUCTION TO BE IN ACCORDANCE WITH THE CITY OF TALLAHASSEE STANDARD SPECIFICATIONS FOR THE DESIGN & CONSTRUCTION OF WATER & WASTEWATER FACILITIES LATEST EDITION, AND APPLICABLE FLORIDA BUILDING CODES.
4. ALL WATER & SEWER SERVICES THROUGH THE SUBJECT SITE WILL BE PRIVATELY OWNED AND MAINTAINED.
5. PLUMBER SHALL COMPLY WITH OSHA TRENCH SAFETY STANDARDS, 29 C.F.R., s. 1926.650, SUBPART P, AND ALL SUBSEQUENT REVISIONS OR UPDATES.
6. ALL COST ASSOCIATED WITH THE RELOCATION OR MODIFICATION OF THE EXISTING ELECTRIC FACILITIES WILL BE BORNE BY THE APPLICANT, INCLUDING, BUT NOT LIMITED TO HOLDING POLES FOR UTILITY INSTALLATION.
7. EASEMENTS WILL BE REQUIRED FOR ALL ELECTRIC FACILITIES EXISTING AND INSTALLED UPON THE DEVELOPER'S PROPERTY. SUCH EASEMENT WILL TYPICALLY BE TWENTY FEET WIDE AND RUN PARALLEL WITH THE POWER LINES. EASEMENTS ADJACENT TO AND PARALLEL WITH THE ROW ARE TYPICAL TEN FEET IN WIDTH.
8. THE LOCATION OF ANY PROPOSED EASEMENTS WILL BE COORDINATED WITH THE APPROPRIATE UTILITY DURING FINAL PERMITTING.
9. A SEPARATE FIRE PERMIT IS REQUIRED FOR NEW FIRE SERVICE LINES.
10. A SEPARATE PLUMBING PERMIT IS REQUIRED FOR NEW WATER/SEWER SERVICES.

## BENCHMARK NOTE:


BENCHMARKS SHOWN HERON ARE PROVIDED BY THE SURVEYOR MERIDIAN SURVEYING AND MAPPING INC. AND CERTIFIED TO THE NAVD83 DATUM

## FIRE DEPARTMENT NOTES:

1. THE REQUIRED WIDTH OF A FIRE DEPARTMENT ACCESS ROAD SHALL NOT BE OBSTRUCTED IN ANY MANNER, INCLUDING THE PARKING OF VEHICLES. NFPA 1, 18.2.4.1.1, (SEVENTH EDITION OF THE FLORIDA FIRE PREVENTION CODE).
2. EVERY BUILDING CONSTRUCTED SHALL BE ACCESSIBLE TO FIRE DEPARTMENT APPARATUS BY WAY OF ACCESS ROADWAYS WITH ALL-WEATHER DRIVING SURFACE OF NOT LESS THAN 20 FEET OF UNOBSTRUCTED WIDTH, WITH ADEQUATE ROADWAY TURNING RADIUS DESIGNED, MAINTAINED AND CAPABLE OF SUPPORTING THE IMPOSED LOADS OF FIRE APPARATUS (42 TONS) HAVING A MINIMUM CLEARANCE OF 13 FEET, 6 INCHES, ANGLE OF APPROACH AND DEPARTURE NOT EXCEEDING 1 FT. DROP IN 20 FT. (0.3 DROP IN 6 M.) OR THE DESIGN LIMITATIONS OF THE FIRE DEPARTMENT APPARATUS, SUBJECT TO FIRE DEPARTMENT APPROVAL.
3. DEPTH OF FIRE MAIN PIPING (TO TOP OF PIPE): 36 IN. MINIMUM. UNDER DRIVING SURFACES 30 IN. MINIMUM. UNDER NON-DRIVING SURFACES FIRE MAIN PIPING SHALL NOT BE COVERED UNTIL INSPECTED BY THE TALLAHASSEE FIRE DEPARTMENT. FIRE HYDRANTS SHALL BE A MINIMUM OF 24 IN. ABOVE GRADE MEASURED TO THE CENTER OF THE STEAMER NOZZLE. STEAMER NOZZLE TO FACE ROADWAY OR NEAREST POINT OF FIRE DEPARTMENT APPARATUS ACCESSIBILITY WHEN PLACED IN SERVICE.
4. A MINIMUM OF 36 IN. OF CLEAR SPACE SHALL BE MAINTAINED TO PERMIT ACCESS TO (AND OPERATION OF) FIRE PROTECTION EQUIPMENT, FIRE DEPARTMENT INLET CONNECTIONS, AND/OR FIRE PROTECTION SYSTEM CONTROL VALVES.

## FIRE PROTECTION DESIGN NOTE:

FIRE PROTECTION DESIGN SHALL BE PROVIDED BY OTHERS (SPECIALTY ENGINEER). COMPONENTS SHOWN HERON ARE DIAGRAMMATIC ONLY FOR COORDINATION PURPOSES.

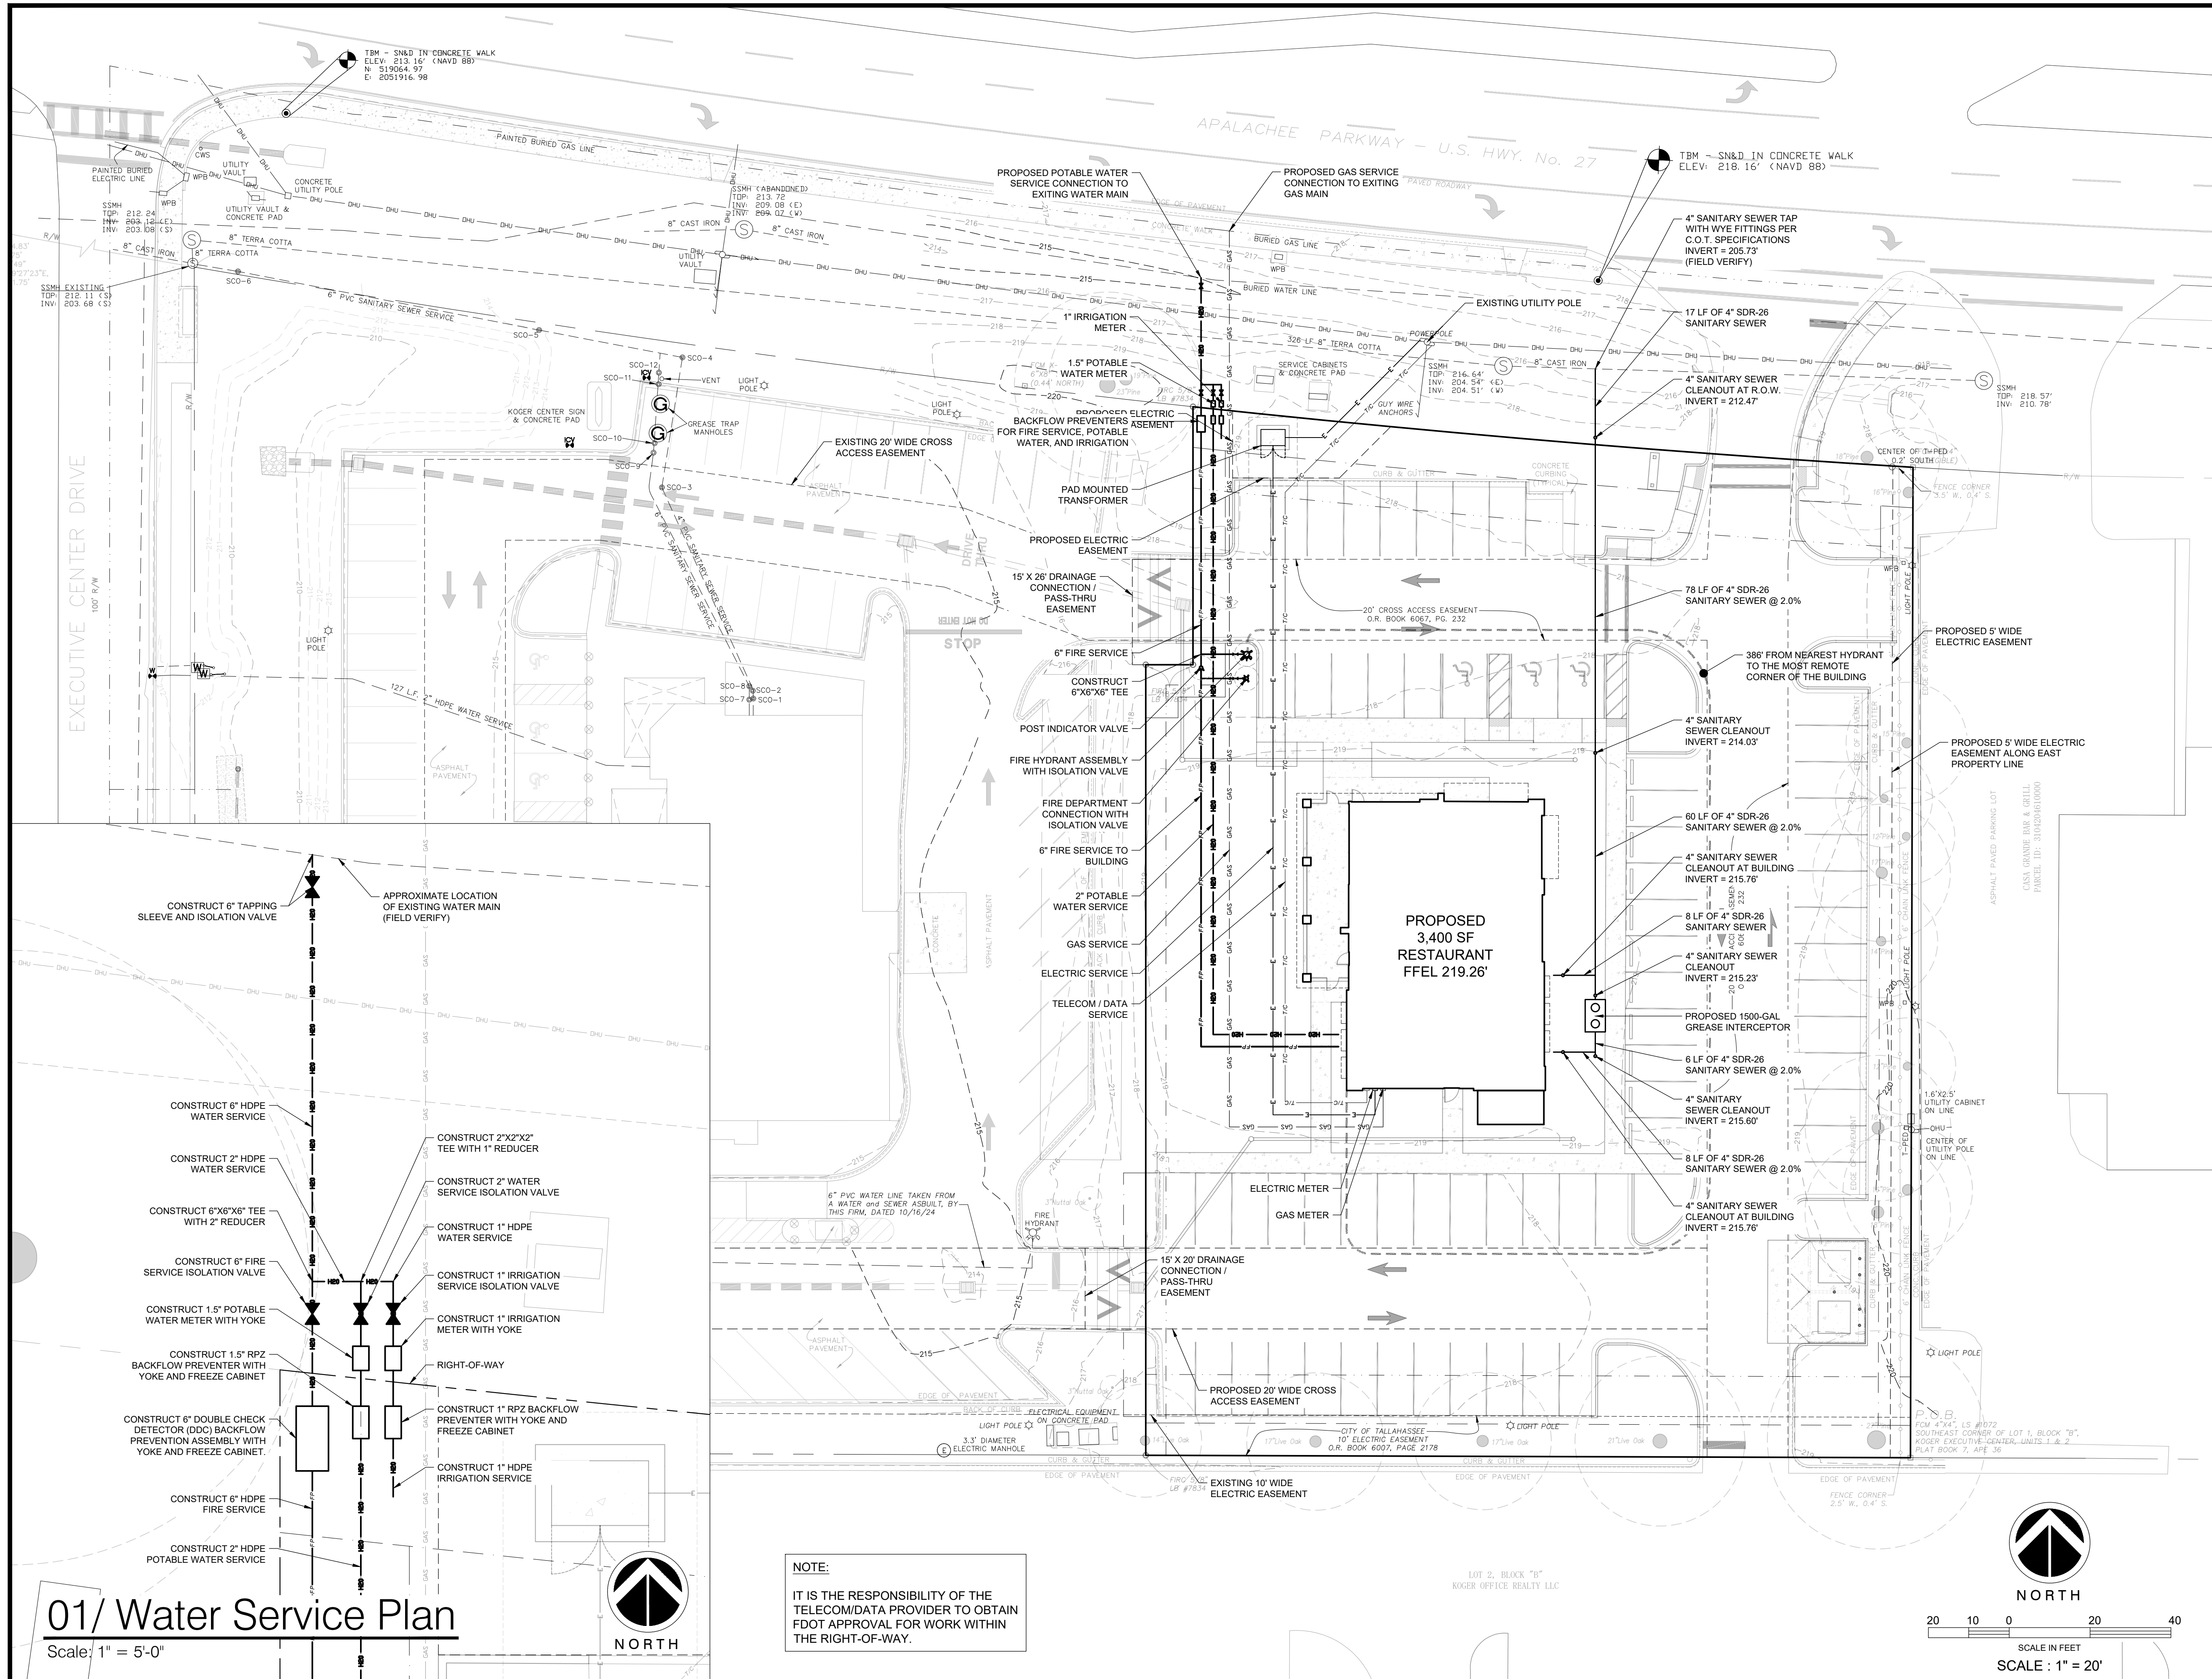

## NOTE:

IT IS THE RESPONSIBILITY OF THE TELECOM/DATA PROVIDER TO OBTAIN FDOT APPROVAL FOR WORK WITHIN THE RIGHT-OF-WAY.

## 01/ Water Service Plan

Scale: 1" = 5'-0"



SCALE IN FEET  
SCALE: 1" = 20'


FILE NUMBER: 25-1371  
WORK ORDER: 1393  
DATE: 10/14/2026  
SCALE: SHOWN  
FILE NAME: 1329-C401  
DESIGNED BY: CML  
DRAWN BY: MMD

EXTERNAL REFS: 1393-PLAN.DWG  
1393-SRND.DWG  
1393-ARCH.DWG  
1393-CULV.DWG

## REVISIONS:

## DATE:

CLIFFORD LAMB & ASSOCIATES  
201 PINWOOD DRIVE TALLAHASSEE, FLORIDA 32303  
CLIFFORD M. LAMB, P.E. REG. NO. 46644  
CERTIFICATE OF AUTHORIZATION NO. 8876

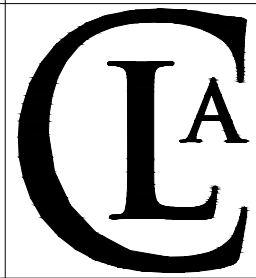

PARKWAY  
RESTAURANT  
G DYNASTY INVESTMENTS LLC

UTILITY  
SERVICE PLAN

This item has been digitally signed and sealed by Clifford M. Lamb, P.E. on the date indicated herein. Printed copies of this document are not considered signed and sealed and the signature must be verified on any electronic copies.

## SHEET NO.:


C401

FILE NAME: 25-1371/0393  
PLOT DATE: 10/26/26

FY 2026-27 EDITION  
DESIGN STANDARDS

F. D. O. T. STANDARD PLANS

|                                             |                      |
|---------------------------------------------|----------------------|
| General Information - Work Zones            | F.D.O.T. SPI 102-600 |
| Pedestrian Control for Closure of Sidewalks | F.D.O.T. SPI 102-660 |
| Embankment Utilization                      | F.D.O.T. SPI 120-001 |
| Removal of Organic and Plastic Material     | F.D.O.T. SPI 120-002 |
| Misc. Utility Details                       | F.D.O.T. SPI 125-001 |
| Concrete Pavement Joints                    | F.D.O.T. SPI 350-001 |
| Supplemental Details                        | F.D.O.T. SPI 425-001 |
| Misc. Drainage Details                      | F.D.O.T. SPI 430-001 |
| Curb and Curb and Gutter                    | F.D.O.T. SPI 520-001 |
| Concrete Sidewalk                           | F.D.O.T. SPI 522-001 |
| Sidewalk Curb Ramps                         | F.D.O.T. SPI 522-002 |
| Permanent Erosion Control                   | F.D.O.T. SPI 570-001 |
| Pavement Markings                           | F.D.O.T. SPI 711-001 |

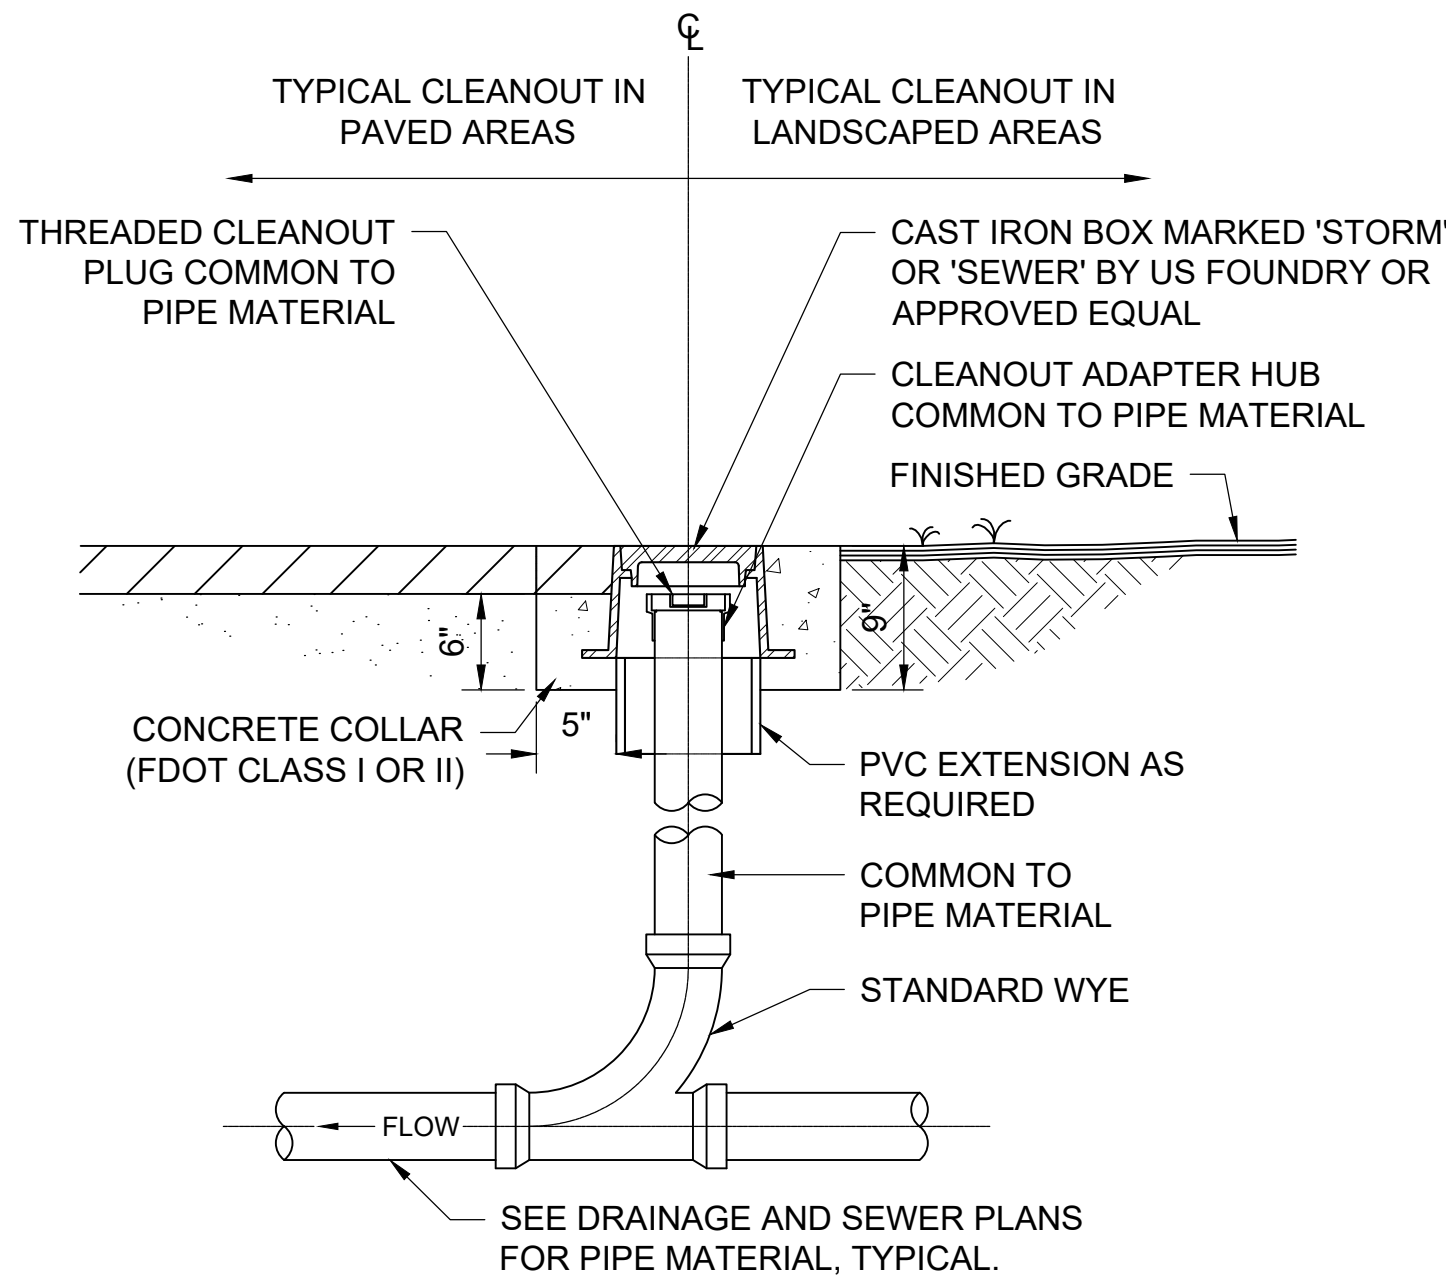


Typical Cleanout Detail

Not To Scale

NOTE:  
SPECIFICATIONS AND STANDARD PLANS INDEXES REFLECTED HEREIN ARE FOR CONTRACTOR CONVENIENCE AND FOR GUIDANCE IN CONSTRUCTION. OTHER SECTIONS WHICH GOVERN THE WORK MAY ALSO APPLY. UNLISTED WORK THAT IS OTHERWISE SHOWN OR CALLED IN THE SITE CONSTRUCTION DOCUMENTS DOES NOT RELIEVE THE CONTRACTOR FROM FULLY EXECUTING THE WORK OF THE CONTRACT DOCUMENTS, OR FROM COMPLYING WITH THE PROJECT SPECIFICATIONS IN THE COMPLETION THEREOF. IN THE EVENT OF A CONFLICT IN THE PROJECT SPECIFICATIONS, THE MORE STRINGENT REQUIREMENT SHALL APPLY.


NOTE:  
CONTRACTOR SHALL BE RESPONSIBLE FOR THE PREPARATION OF SIDEWALK CLOSURE PLAN AND OBTAINING CLOSURE PERMIT PRIOR TO INTERRUPTING PEDESTRIAN TRAFFIC IN THE PUBLIC RIGHT-OF-WAY

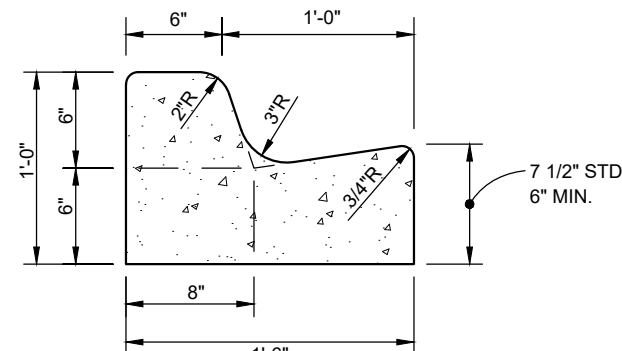

18" Curb and Gutter Detail


Not To Scale (MODIFIED TYPE F)

4" CONCRETE SIDEWALK WITH LIGHT BROOM FINISH. WIDTH AS PER PLAN, MAX CROSS-SLOPE 1.5%, TYP. PROVIDE EXPANSION AND CRACK CONTROL JOINTS PER FDOT SPECS SECTION 522 AND STANDARD PLANS INDEX 522-001, OR AS DIRECTED BY ARCHITECT.

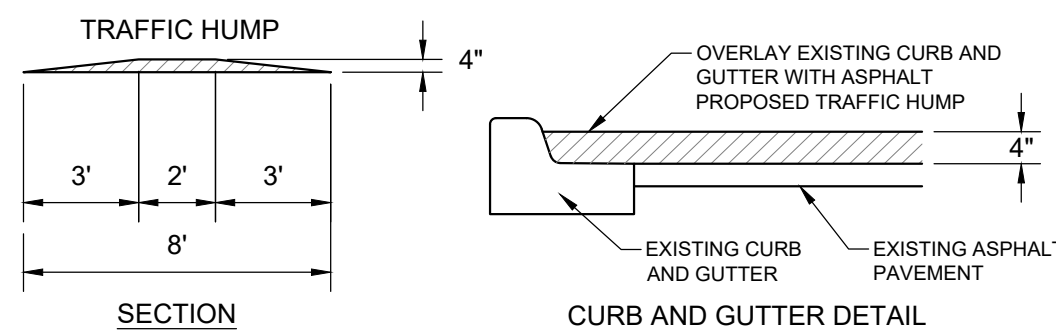


Traffic Hump Detail

Not To Scale

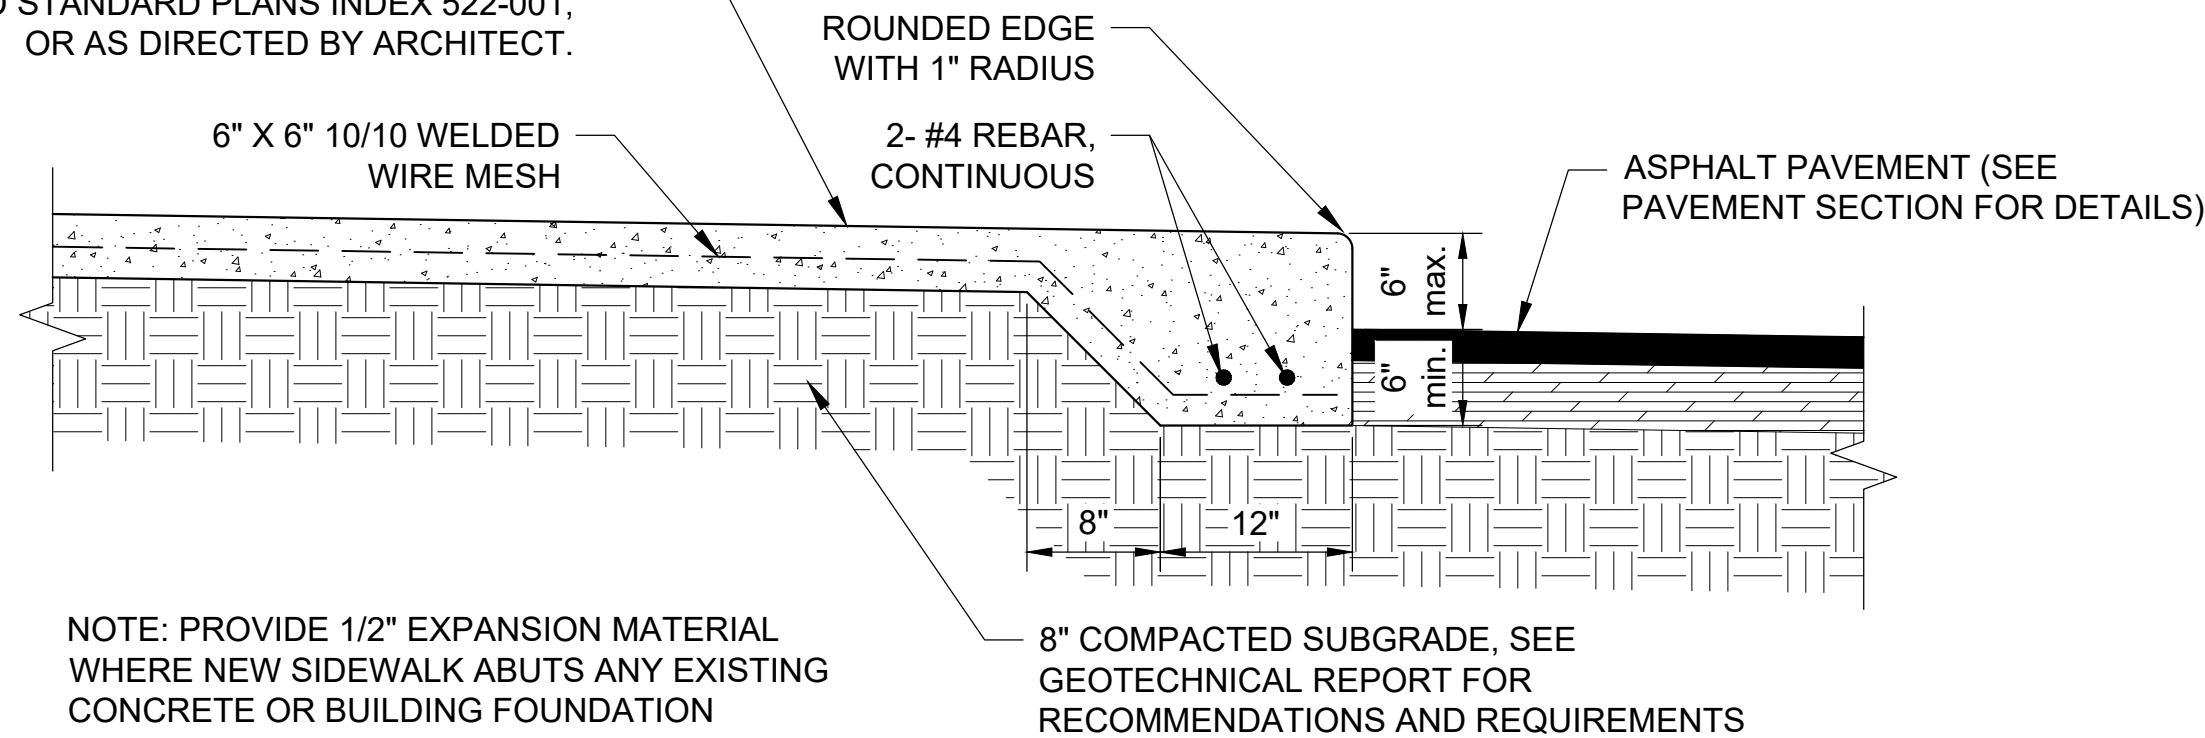


06/ Turned Down Sidewalk Detail

Not To Scale

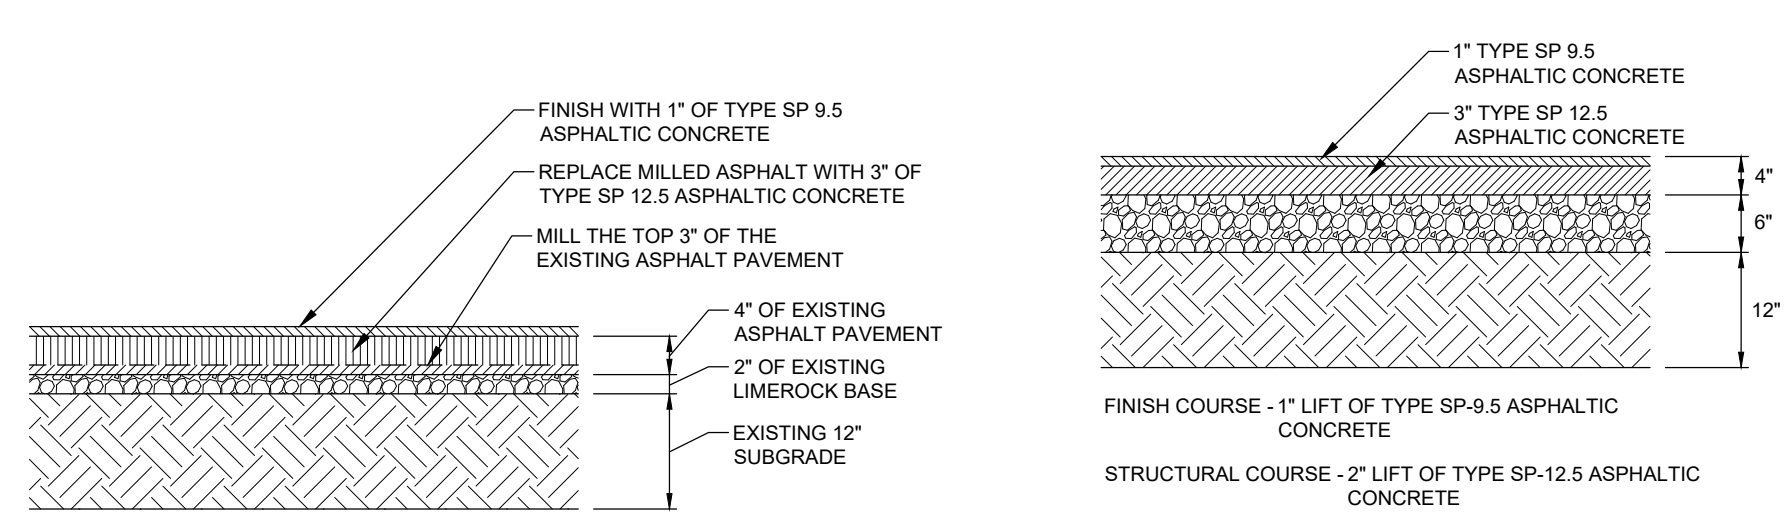


Asphalt Pavement Restoration Section

Not To Scale

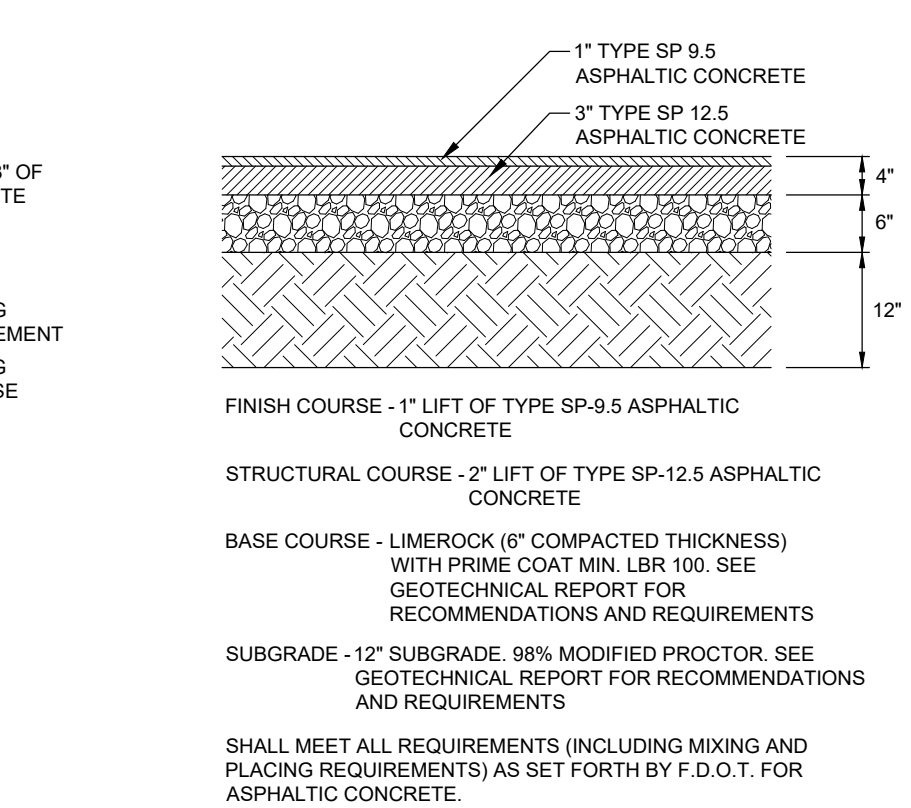


New Asphalt Pavement Section

Not To Scale

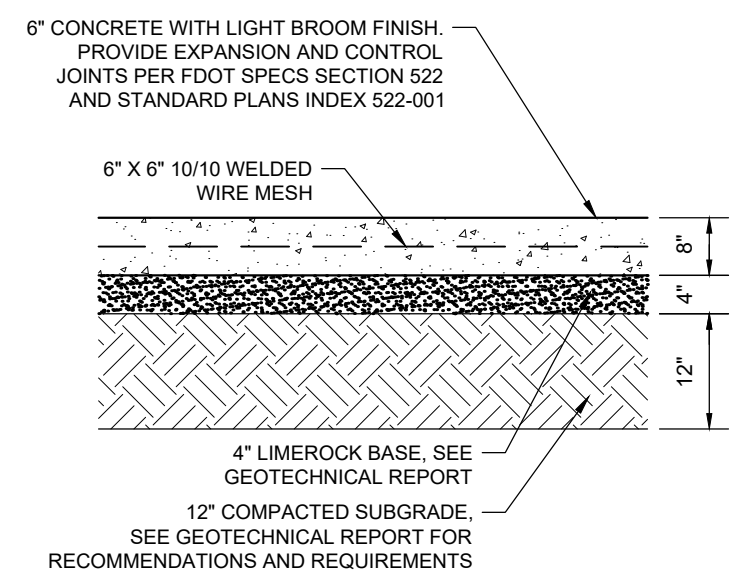

Heavy Duty Concrete Section

Not To Scale

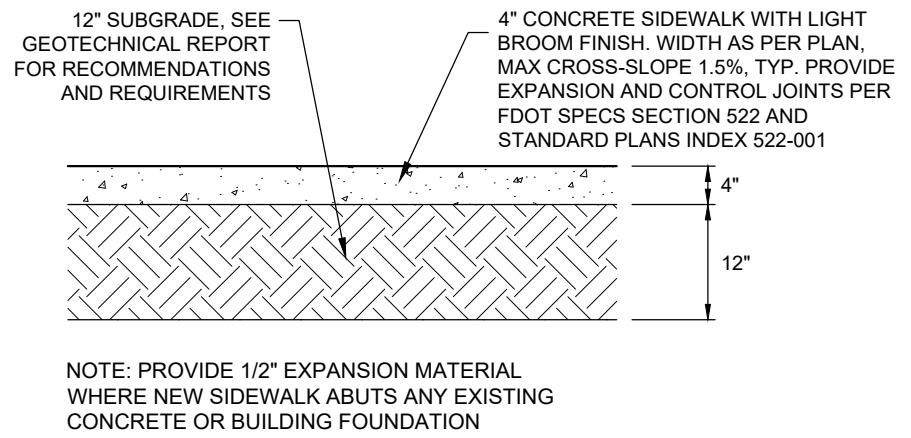

Standard Duty Concrete Section

Not To Scale

NOTES:  
1. TRENCH BOXES SHALL BE USED IN LIEU OF SLOPING TRENCH WALLS WHEN REQUIRED  
2. SEE PAVEMENT SECTIONS THIS SHEET FOR PAVING SPECIFICATIONS

01/ Pavement Cut and Patch Section

Not To Scale


FILE NUMBER: 25-1371  
WORK ORDER: 1393  
DATE: 10/14/2026  
SCALE: SHOWN  
FILE NAME: 1393-C501  
DESIGNED BY: CML  
DRAWN BY: MMD

EXTERNAL REFS: 1393-PLAN.DWG  
1393-SRND.DWG  
1393-ARCH.DWG  
1393-CULV.DWG

REVISIONS:

DATE:

CLIFFORD LAMB & ASSOCIATES  
201 PINWOOD DRIVE TALAHASSEE, FLORIDA 32303  
TELEPHONE (850) 385-2800  
CLIFFORD M. LAMB, P.E. FL. REG. NO. 46644  
CERTIFICATE OF AUTHORIZATION NO. 8876

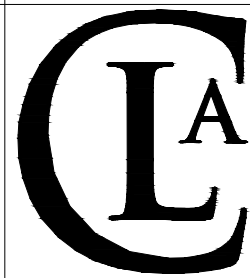

PARKWAY  
RESTAURANT  
G DYNASTY INVESTMENTS LLC

NOTES AND DETAILS

This item has been digitally signed and sealed by Clifford M. Lamb, P.E. on the date indicated herein  
Printed copies of this document are not considered signed and sealed and the signature must be verified on any electronic copies

SHEET NO.:

C501

### Scope Related Notes:

2. **Contractor Responsibilities:** Contractor shall maintain a safe perimeter of construction area at all times, including temporary fencing and barricades where necessary, and maintain access and circulation throughout the rest of the site. The contractor is responsible for all layout and dimensions to be confirmed and correlated at the jobsite. Contractor shall be responsible for information that pertains solely to the fabrication processes or to the means, methods, techniques, sequences and procedures used to implement the construction. Contractor shall be responsible for the coordination of its Work with that of all other trades and performing all work in a safe and satisfactory manner.

4. Safety: Contractor shall comply with all OSHA requirements including but not limited to OSHA trench safety standards, 29 C.F.R., s. 1926.650, Subpart P, and all subsequent revisions or updates adopted by the Department of Labor and Employment Security, and ensure that trench boxes are wide enough to accommodate compaction and density testing. Submission of a bid and subsequent execution of the contract will be deemed as certification that all trench excavation in excess of 5' in depth will be in compliance with Section 553.62, Florida Statutes. Contractor shall design a trench safety system, and in doing so shall consider all available geotechnical information. Contractor shall consider these and any more stringent trench safety standards as minimum Contract requirements. The Contractor shall provide written assurance of compliance with this Law. The Contractor shall provide a separate cost item identifying the cost of compliance with this requirement.

6. Inspections and Testing: Contractor shall be responsible for coordination & scheduling of all testing and inspections. Completed records of testing and inspection shall be provided with close-out documentation. Upon substantial completion of grading, but prior final to sodding, Contractor shall coordinate walk-through with Owner and Owners representatives to determine adequate surface drainage has been achieved. Said inspection, however, shall not relieve the Contractor from maintaining positive surface drainage through completion of contract.

Environmental Related Notes:

2. Sod all disturbed areas not paved or landscaped. Datum Elevations numbered on plans herein are to top of sod (not top of prepared soil layer before sod placement).

4. All disturbed areas which are not paved shall include 4" finished soil layer capable of supporting turf.

6. Any disturbed areas where construction activities are suspended for a period of 14 days or longer shall be stabilized with quick growth seed and mulch.

7. Street sweeping shall be required in the event of tracking.

Survey/Layout Related Notes:

4. Contractor shall identify any modifications to the contract documents on the As-built drawings and shall document the same for the Surveyor to produce accurate post-construction locations.

Survey by:

Meridian Surveying & Mapping, Inc., 3201 Shamrock Street South, Suite 102, Tallahassee, FL 32309, L.B. #7834

Survey was part of the information provided by the Owner for the express purpose of Engineer's use in design. The Engineer of Record has not been retained to verify information certified by other professionals, nor does the Engineer of Record represent accuracy or suitability of the survey for redevelopment purposes. Survey information failing to meet the standards shall not be the responsibility of the Engineer of Record. Notwithstanding, should an inconsistency be identified between the information contained in the survey or in the construction documents from those conditions found to exist in the field, the Engineer of Record shall be notified immediately of the inconsistency as additional design may be required. Any authorized additional design will be performed in a timely manner consistent with sound engineering practice. In the absence of timely notification, the Engineer of Record shall be held harmless from damages incurred from failure to provide adequate notice of the conditions.

Accessibility Note:

Contractor shall ensure that all PEDESTRIAN ACCESSIBILITY COMPONENTS comply with FLORIDA ACCESSIBILITY CODES. Any element determined to be non-compliant based on post construction inspection will be rejected and must be brought into compliance prior to project acceptance by Owner (See Contractor Notice).

## Construction Sequence

1. Contractor shall prepare a detailed and sequenced SWPPP.

2. **MANDATORY** Pre-construction Conference to be coordinated and scheduled by Contractor to include Clifford Lamb & Associates and City of Tallahassee Inspectors. Contractor shall present its schedule and construction sequence, utilities and coordination.

3. Secure limits of construction, install construction fencing, provide alternate circulation/ MOT as necessary. Locate all affected utilities within the area of the work. Coordinate with Owner prior to any interruption in utility services (see Architectural, M.E.P.)

4. Construct sedimentation controls to trap sediments and prevent water quality violations prior to disturbance. Construction activity shall not commence until the sediment controls have been inspected and approved by the Stormwater Control Officer and project Inspector.

5. Construct sanitary sewer, stormwater collection system, and water services, as applicable.

6. Prior to substantial completion inspection, Contractor shall submit as-built drawings of storm drain and utilities to Clifford Lamb & Associates identifying any modifications to the contract documents. As-built drawings shall be provided two weeks prior to requesting inspections.

7. Obtain final inspections.


Note: Contractor shall be responsible for the sequencing and the full control of the means and methods of all construction - the sequence outline herein is intended primarily for pre-construction and post-construction procedures and guidance.

|              |            |               |               |            |       |   |                                                                                      |                   |   |                         |
|--------------|------------|---------------|---------------|------------|-------|---|--------------------------------------------------------------------------------------|-------------------|---|-------------------------|
| FILE NUMBER: | 25-1371    | EXTERNAL REF: | 1393-PLAN.DWG | REVISIONS: | DATE: | <div>CLIFFORD LAMB<br/>&amp; ASSOCIATES</div> <div>201 PINEWOOD DRIVE TALLAHASSEE, FLORIDA 32303<br/>TELEPHONE (850) 385-2800</div> <div>CLIFFORD M. LAMB, P.E. FL. REG. NO. 46644<br/>CERTIFICATE OF AUTHORIZATION NO. 6876</div> | <div>CL</div> <div>PARKWAY<br/>RESTAURANT</div> <div>G DYNASTY INVESTMENTS LLC</div> | NOTES AND DETAILS | <div>This item has been digitally signed and sealed by Clifford M. Lamb, P.E. on the date indicated herein</div> <div>Printed copies of this document are not considered signed and sealed and the signature must be verified on any electronic copies</div> | SHEET NO. :<br><br>C502 |
| WORK ORDER:  | 1393       | 1393-SRND.DWG |               |            |       |   |                                                                                      |                   |   |                         |
| DATE:        | 10/14/2026 | 1393-ARCH.DWG |               |            |       |   |                                                                                      |                   |   |                         |
| SCALE:       | SHOWN      | 1393-CULV.DWG |               |            |       |   |                                                                                      |                   |   |                         |
| FILE NAME:   | 1393-C502  |               |               |            |       |   |                                                                                      |                   |   |                         |
| DESIGNED BY: | CML        |               |               |            |       |   |                                                                                      |                   |   |                         |
| DRAWN BY:    | CML        |               |               |            |       |   |                                                                                      |                   |   |                         |



LANDSCAPE NOTES:

1. IT IS THE INTENT OF THIS PLAN TO COMPLY WITH THE MINIMUM REQUIREMENTS OF CHAPTER 5-85 OF THE LAND DEVELOPMENT CODE, SHOULD THE SPECIFIED SPECIES BE FOUND TO BE UNAVAILABLE AT THE TIME OF DEVELOPMENT. SUBSTITUTIONS MAY BE SUBMITTED TO THE ENGINEER OF RECORD FOR REVIEW OF EQUIVALENT CREDITS AND QUALIFICATIONS, TO ENSURE THE MINIMUM STANDARDS WILL BE MET.
2. PERIMETER LANDSCAPING FOR SCREENING OF THE VEHICULAR USE AREA (VUA) SHALL MEET THE REQUIREMENTS OF SEC. 5-85 OF THE LAND DEVELOPMENT CODE. TREES SHALL BE 2" IN CALIPER MIN. WITH ONE TREE FOR EVERY 18 LF OF PERIMETER. SHRUBS SHALL BE SPACED A MINIMUM OF 3' TO A MAXIMUM OF 6' ON CENTER OR AS SHOWN.
3. A MINIMUM OF 36 IN. OF CLEAR SPACE SHALL BE MAINTAINED TO PERMIT ACCESS TO (AND OPERATION OF) FIRE PROTECTION EQUIPMENT, FIRE DEPARTMENT INLET CONNECTIONS, AND/OR FIRE PROTECTION SYSTEM CONTROL VALVES.
4. A CLEAR SPACE OF NOT LESS THAN 60 IN. (1524 MM) SHALL BE PROVIDED IN FRONT OF EACH HYDRANT CONNECTION HAVING A DIAMETER GREATER THAN 2 1/2 IN (64 MM).
5. ROOT BARRIERS ARE REQUIRED FOR ANY TREE PLANTED WITHIN 10' OF ANY UNDERGROUND UTILITY OR IMPERVIOUS AREA WITHIN THE RIGHT-OF-WAY, INCLUDING CONCRETE SIDEWALK, ASPHALT, AND OTHER SURFACES THAT COULD BE DAMAGED BY ROOT MOVEMENTS.
6. NO TALL GROWING TREES WITH A MATURE HEIGHT ABOVE 14 FEET ARE ALLOWED WITHIN THIRTY FEET OF AN EXISTING OVERHEAD POWER LINE. ALL PROPOSED TREES WITHIN 30 FEET OF OVERHEAD UTILITIES MUST BE SELECTED FROM THE CITY OF TALLAHASSEE APPROVED LIST FOR TREES LOCATED UNDER OVERHEAD UTILITY LINES.
7. NO TALL GROWING TREES WITH A MATURE HEIGHT ABOVE 14 FEET ARE ALLOWED WITHIN TEN FEET OF AN EXISTING AND FUTURE PAD MOUNTED ELECTRICAL EQUIPMENT AND SHRUBS MUST BE PLANTED TO MAINTAIN THREE-FOOT CLEARANCE ON SIDES AND BACK, TEN FEET AT ALL ACCESS DOORS.

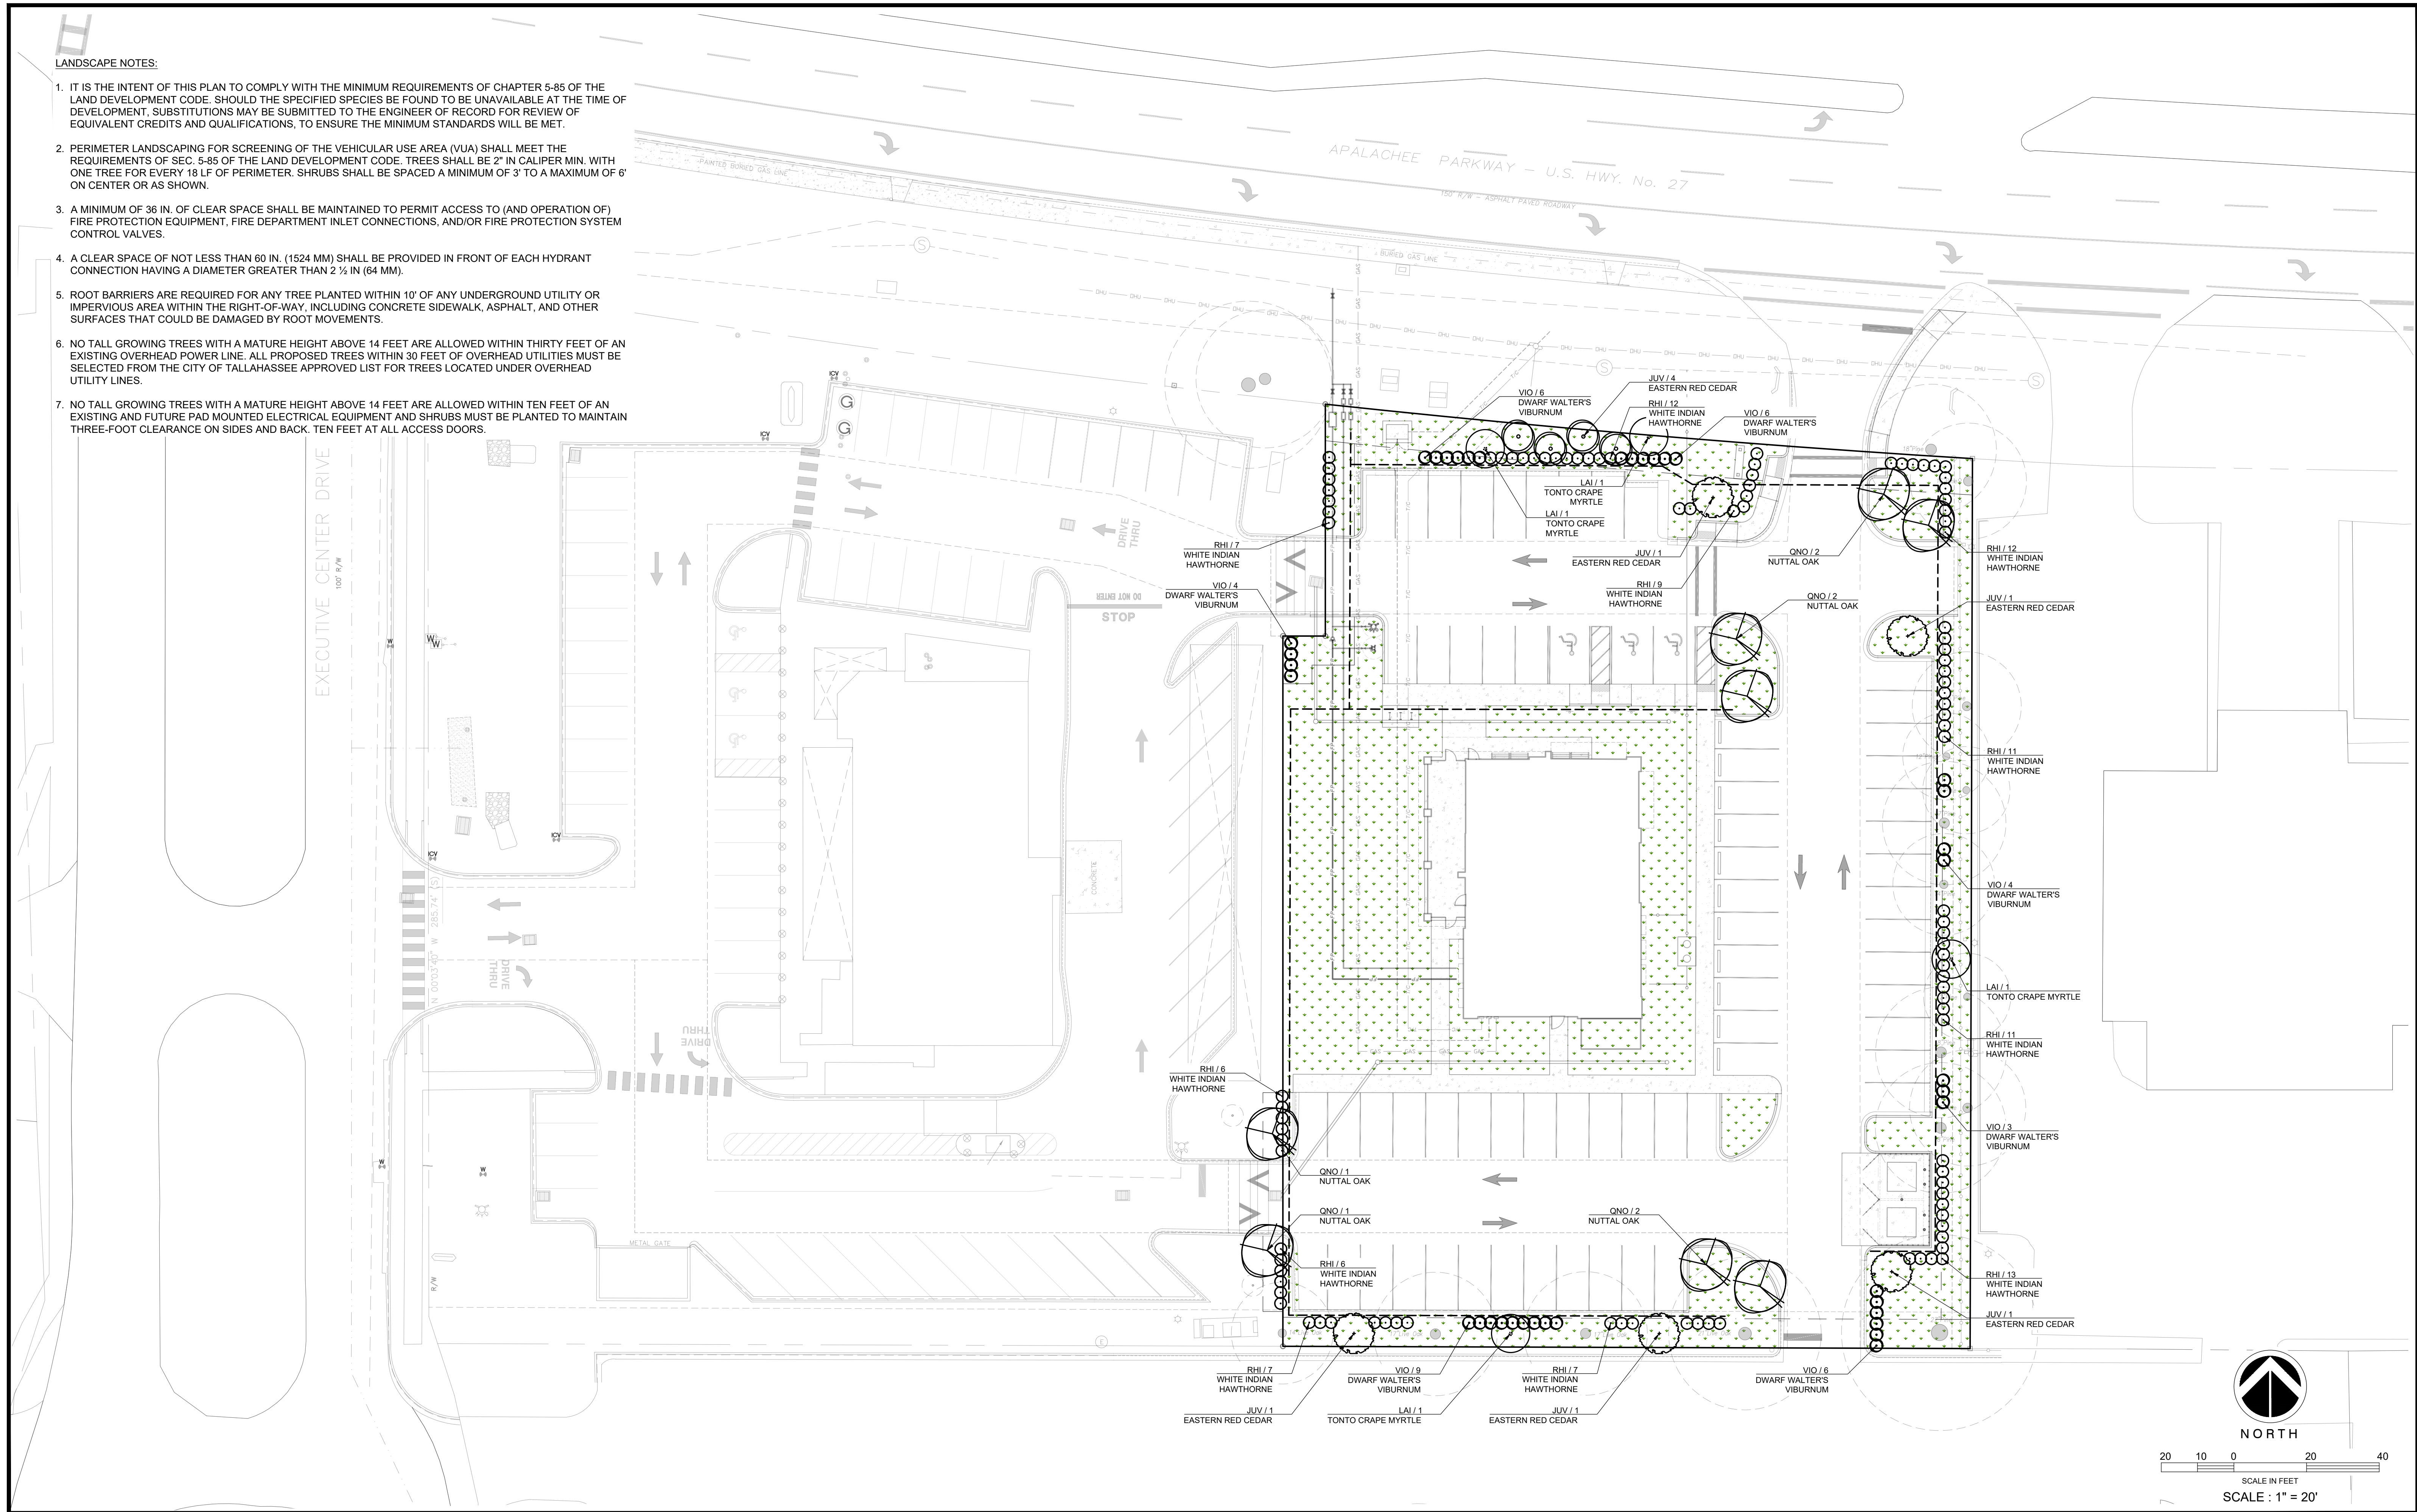


FILE NUMBER: 25-1371  
WORK ORDER: 1393  
DATE: 10/14/2026  
SCALE: SHOWN  
FILE NAME: 1393-L101  
DESIGNED BY: CML  
DRAWN BY: MMD

EXTERNAL RERS: 1393-PLAN.DWG  
1393-SRND.DWG  
1393-ARCH.DWG  
1393-CULV.DWG

REVISIONS:

DATE:

CLIFFORD LAMB  
& ASSOCIATES  
201 PINEWOOD DRIVE TALLAHASSEE, FLORIDA 32303  
TELEPHONE (850) 385-2800  
CLIFFORD M. LAMB, P.E. FL. REG. NO. 46644  
CERTIFICATE OF AUTHORIZATION NO. 8876

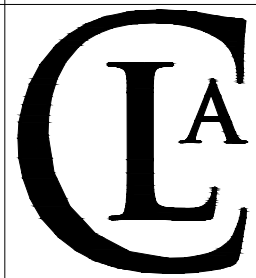

PARKWAY  
RESTAURANT  
G DYNASTY INVESTMENTS LLC

LANDSCAPE PLAN

This item has been digitally  
signed and sealed by  
Clifford M. Lamb, P.E. on  
the date indicated herein  
Printed copies of this document  
are not considered signed and  
sealed and the signature must be  
verified on any electronic copies

SHEET NO.:

L101

FILE NAME: 25-1371/1393  
PLOT DATE: 10/26/26

CLIFFORD LAMB & ASSOCIATES



PARKWAY RESTAURANT

Planting Schedule

TREES

| GRAPHIC SYMBOL | ALPHA SYMBOL | QTY | BOTANICAL NOMENCLATURE                 | COMMON NAME             | SIZE / REMARKS AND SPACING **              | PLANT LIST CATEGORY | TREE PLANTING CREDITS |
|----------------|--------------|-----|----------------------------------------|-------------------------|--------------------------------------------|---------------------|-----------------------|
|                | ULP          | 8   | QUERCUS NUTTALLII                      | NUTTAL OAK              | 3" CAL. MIN. SINGLE LEADER SPACED AS SHOWN | C                   | 40                    |
|                | JUV          | 5   | JUNIPERUS VIRGINIANA                   | EASTERN RED CEDAR       | 2" CAL. MIN. FULL TO BASE SPACED AS SHOWN  | C                   | 25                    |
|                | LAI          | 4   | LAGERSTROEMIA INDICA X FAURIEI 'TONTO' | TONTO CRAPE MYRTLE      | 2" CAL. MIN. SINGLE LEADER SPACED AS SHOWN | A                   | 4                     |
|                | ILN          | 4   | ILEX X 'NELLIE R. STEVENS'             | NELLIE R. STEVENS HOLLY | 2" CAL. MIN. SINGLE LEADER SPACED AS SHOWN | A                   | 4                     |

\*\* TREE SIZE NOTE - THE MINIMUM SIZES OF ALL TREES ARE GOVERNED BY LOCAL CODE. THEREFORE, ALL TREES SHALL HAVE A MINIMUM HEIGHT OF EIGHT FEET AND MINIMUM CALIPER OF TWO INCHES AT THE TIME OF PLANTING PER TLDC SECTION 5-85(M) (6)

73 CREDITS

SHRUBS

| GRAPHIC SYMBOL | ALPHA SYMBOL | QTY | BOTANICAL NOMENCLATURE      | COMMON NAME             | SIZE / REMARKS AND SPACING                          |
|----------------|--------------|-----|-----------------------------|-------------------------|-----------------------------------------------------|
|                | VIO          | 38  | VIBURNUM OBAVATUM 'DENSEA'  | DWARF WALTER'S VIBURNUM | 3 GALLON AT 3' O.C<br>18" TALL AT TIME OF PLANTING. |
|                | RHI          | 101 | RHAPHIOLEPSIS INDICA 'ALBA' | WHITE INDIAN HAWTHORNE  | 3 GALLON AT 3' O.C<br>18" TALL AT TIME OF PLANTING. |

Sod Note:

All disturbed areas which are not otherwise planted with trees, shrubs or mulched, shall be sodded solidly. Sod shall be laid solidly with closely abutting joints. Contractor shall verify quantity required per the plan and provide a SF price with bid.

| REFORESTATION REQUIREMENT (40 CREDITS PER ACRE): |            |
|--------------------------------------------------|------------|
| TOTAL AREA OF SITE:                              | 1.08 ACRES |
| TOTAL CREDITS REQUIRED:                          | 44 CREDITS |
| TOTAL PRESERVATION CREDITS PROVIDED:             | 0 CREDITS  |
| TOTAL PLANTING CREDITS PROVIDED:                 | 73 CREDITS |

| TREE DEBIT TABLE |               |          |         |        |
|------------------|---------------|----------|---------|--------|
| SIZE             | SPECIES       | CATEGORY | STATUS  | DEBITS |
| 15"              | PINE          | A        | REMOVED | 6      |
| 15"              | PINE          | A        | REMOVED | 6      |
| 17"              | PINE          | A        | REMOVED | 6      |
| 18"              | BRADFORD PEAR | A        | REMOVED | 6      |
| 24"              | BRADFORD PEAR | A        | REMOVED | 10     |
| 31"              | PECAN         | C        | REMOVED | 36     |
| TOTAL DEBITS     |               |          |         | 70     |

General Notes and Requirements:


- The contractor is responsible for obtaining any other permits or approvals from the Federal, State or Local Government required for the work included in this contract and on these drawings.
- Irrigation shall be provided to all existing and proposed landscaping on site. Irrigation shall be installed in a manner that does not impact the existing tree root structures.
- Locate all underground utilities, electrical wiring, water, sewer, telephone, cable tv, etc., prior to landscape or irrigation installation.
- Stake out all tree & large shrub locations for engineer and owners review and approval prior to excavation or planting. Plan locations are subject to field adjustment by the engineer of record.
- Install only plants graded Florida No.1 or better as set forth in the Florida Department of Agriculture 'grades and standards for nursery plants' second edition Feb. 1998 including revisions and which meet or exceed the sizes indicated in the planting schedule and details.
- Plant shrubs in circular pits with a diameter 16" greater than rootball or container. Plant trees in circular pits with a diameter 36" greater than rootball or container. Place plants with best "face" forward.
- Mulch planting beds to a minimum 2 1/2" compacted thickness with pine straw, free of weeds.
- Sod all disturbed areas which do not have shrub or groundcover plantings indicated with solid sod laid with closely abutting joints. Fertilize after installation with a slow-release formula.
- Verify all quantities in the planting schedule and install all plants and materials as indicated in the plan. Provide composite unit prices for each plant, which include all other incidental materials, (i.e. mulch, fertilizer, topsoil, labor, etc.)
- Notify the owner and engineer of record of any unforeseen conditions, i.e., compacted soil / subgrade, poor drainage, unconsolidated soil, erosion, utility conflicts, prior to proceeding with landscape installation.
- Guarantee all plants for one year.
- All plants, materials and workmanship are subject to the approval of the owner and inspector.
- Do not make substitutions or revisions, any revision or modifications to the landscape plan must have prior approval of the owner and the inspector.
- Maintain all planting including watering, mowing, mulching, weed, pest control, etc. until final acceptance by the owner.

Permit Required Notes:

- Planting Volume**  
When plantings are within proposed clearing limits, the planting volume for one or more trees shall be a minimum of 1,200 cubic feet with a minimum width of 12 feet and a depth of three feet. Construction-grade fill material within planting areas shall be excavated to a depth of three feet below the finished grade of the planting area and replaced with existing site soil or a non-compacted "friable" topsoil.
- Shrubs and Hedges**  
Meet the following criteria except where a greater requirement is otherwise specified: Shrubs shall be a minimum height of 18 inches and have a minimum spread of 15 inches at the time of planting and shall achieve a minimum height of 30 inches at maturity.
- Trees and Shrubs**  
Shall not be planted closer than three feet from the edge of any impervious area.
- Fire Equipment Clearance**  
All tree and shrub planting has been designed to provide the recommended clearance from the fire hydrant & fire department connections required by the city of Tallahassee fire department. A minimum of 36 in. of clear space shall be maintained to permit access to (and operation of) fire protection equipment, fire department inlet connections, and/or fire protection system control valves.
- Hydrant Clearance**  
A 36 in. (814 mm) clear space shall be maintained around the circumference of fire hydrants except as otherwise required or approved


Root Barrier Notes:

- Where underground utilities conflict with proposed plantings, tree placement shall be a minimum of ten feet from the underground utility or a Root Barrier of two feet deep shall be installed, per TLDC Section 5-85(m)(14)
- Install Root Barriers per Manufacture's recommendations and specifications.

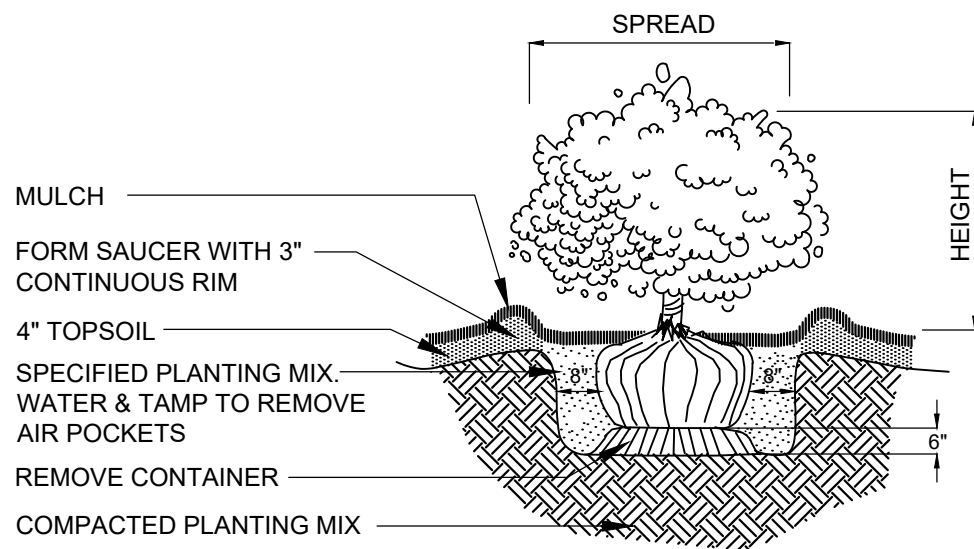

Shrub Planting Detail

Not To Scale

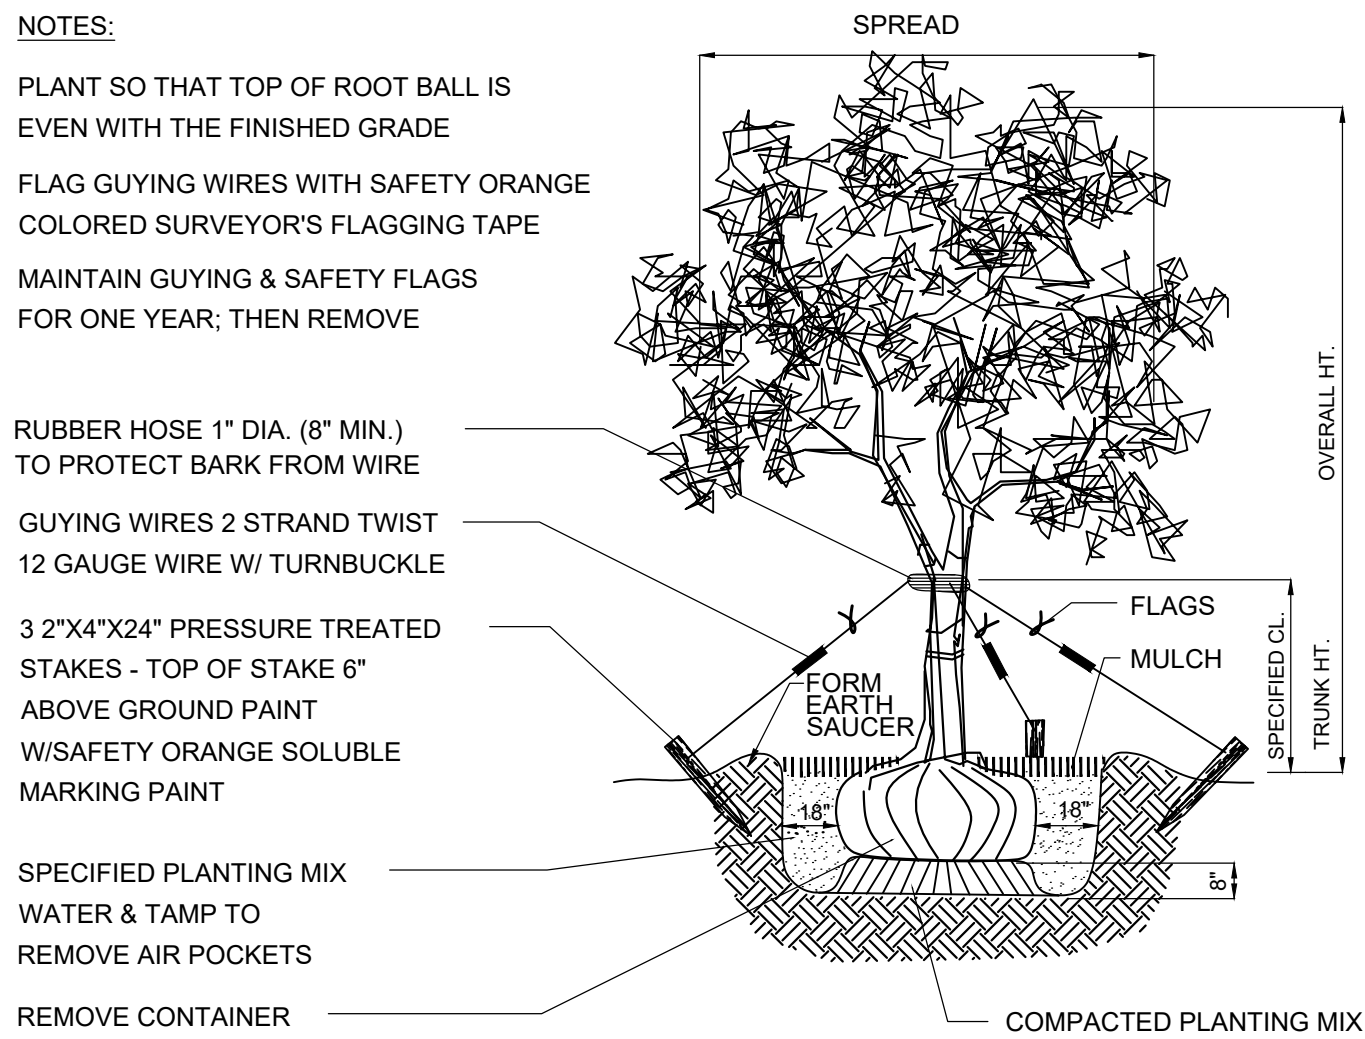

Tree Planting Detail 2" - 4" Caliper Size

Not To Scale


FILE NUMBER: 25-1371  
WORK ORDER: 1393  
DATE: 10/14/2026  
SCALE: SHOWN  
FILE NAME: 1393-L102  
DESIGNED BY: CML  
DRAWN BY: MMD

EXTERNAL RERS: 1393-PLAN.DWG  
1393-SRND.DWG  
1393-ARCH.DWG  
1393-CULV.DWG

REVISIONS:

DATE:

CLIFFORD LAMB  
& ASSOCIATES  
201 PINEWOOD DRIVE TALLAHASSEE, FLORIDA 32303  
CLIFFORD M. LAMB, P.E. FL. REG. NO. 46644  
CERTIFICATE OF AUTHORIZATION NO. 8876

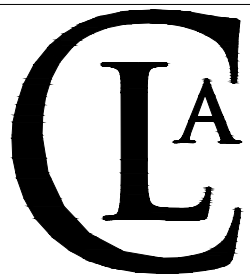

PARKWAY  
RESTAURANT  
G DYNASTY INVESTMENTS LLC

LANDSCAPE NOTES  
AND DETAILS

This item has been digitally  
signed and sealed by  
Clifford M. Lamb, P.E. on  
the date indicated herein  
Printed copies of this document  
are not considered signed and  
sealed and the signature must be  
verified on any electronic copies

SHEET NO.:

L102

FILE NAME: 25-1371/1393  
PLOT DATE: 10/26/26